F.A.P. RTE.	SECTION	COUNTY	TOTAL SHEETS	SHEET NO.
335	119R-2	LAKE	439	394
STA. 432+83.12		TO STA. 470+56.84		
FED. ROAD DIST. NO.	ILLINOIS	FED. AID PROJECT		

60B01

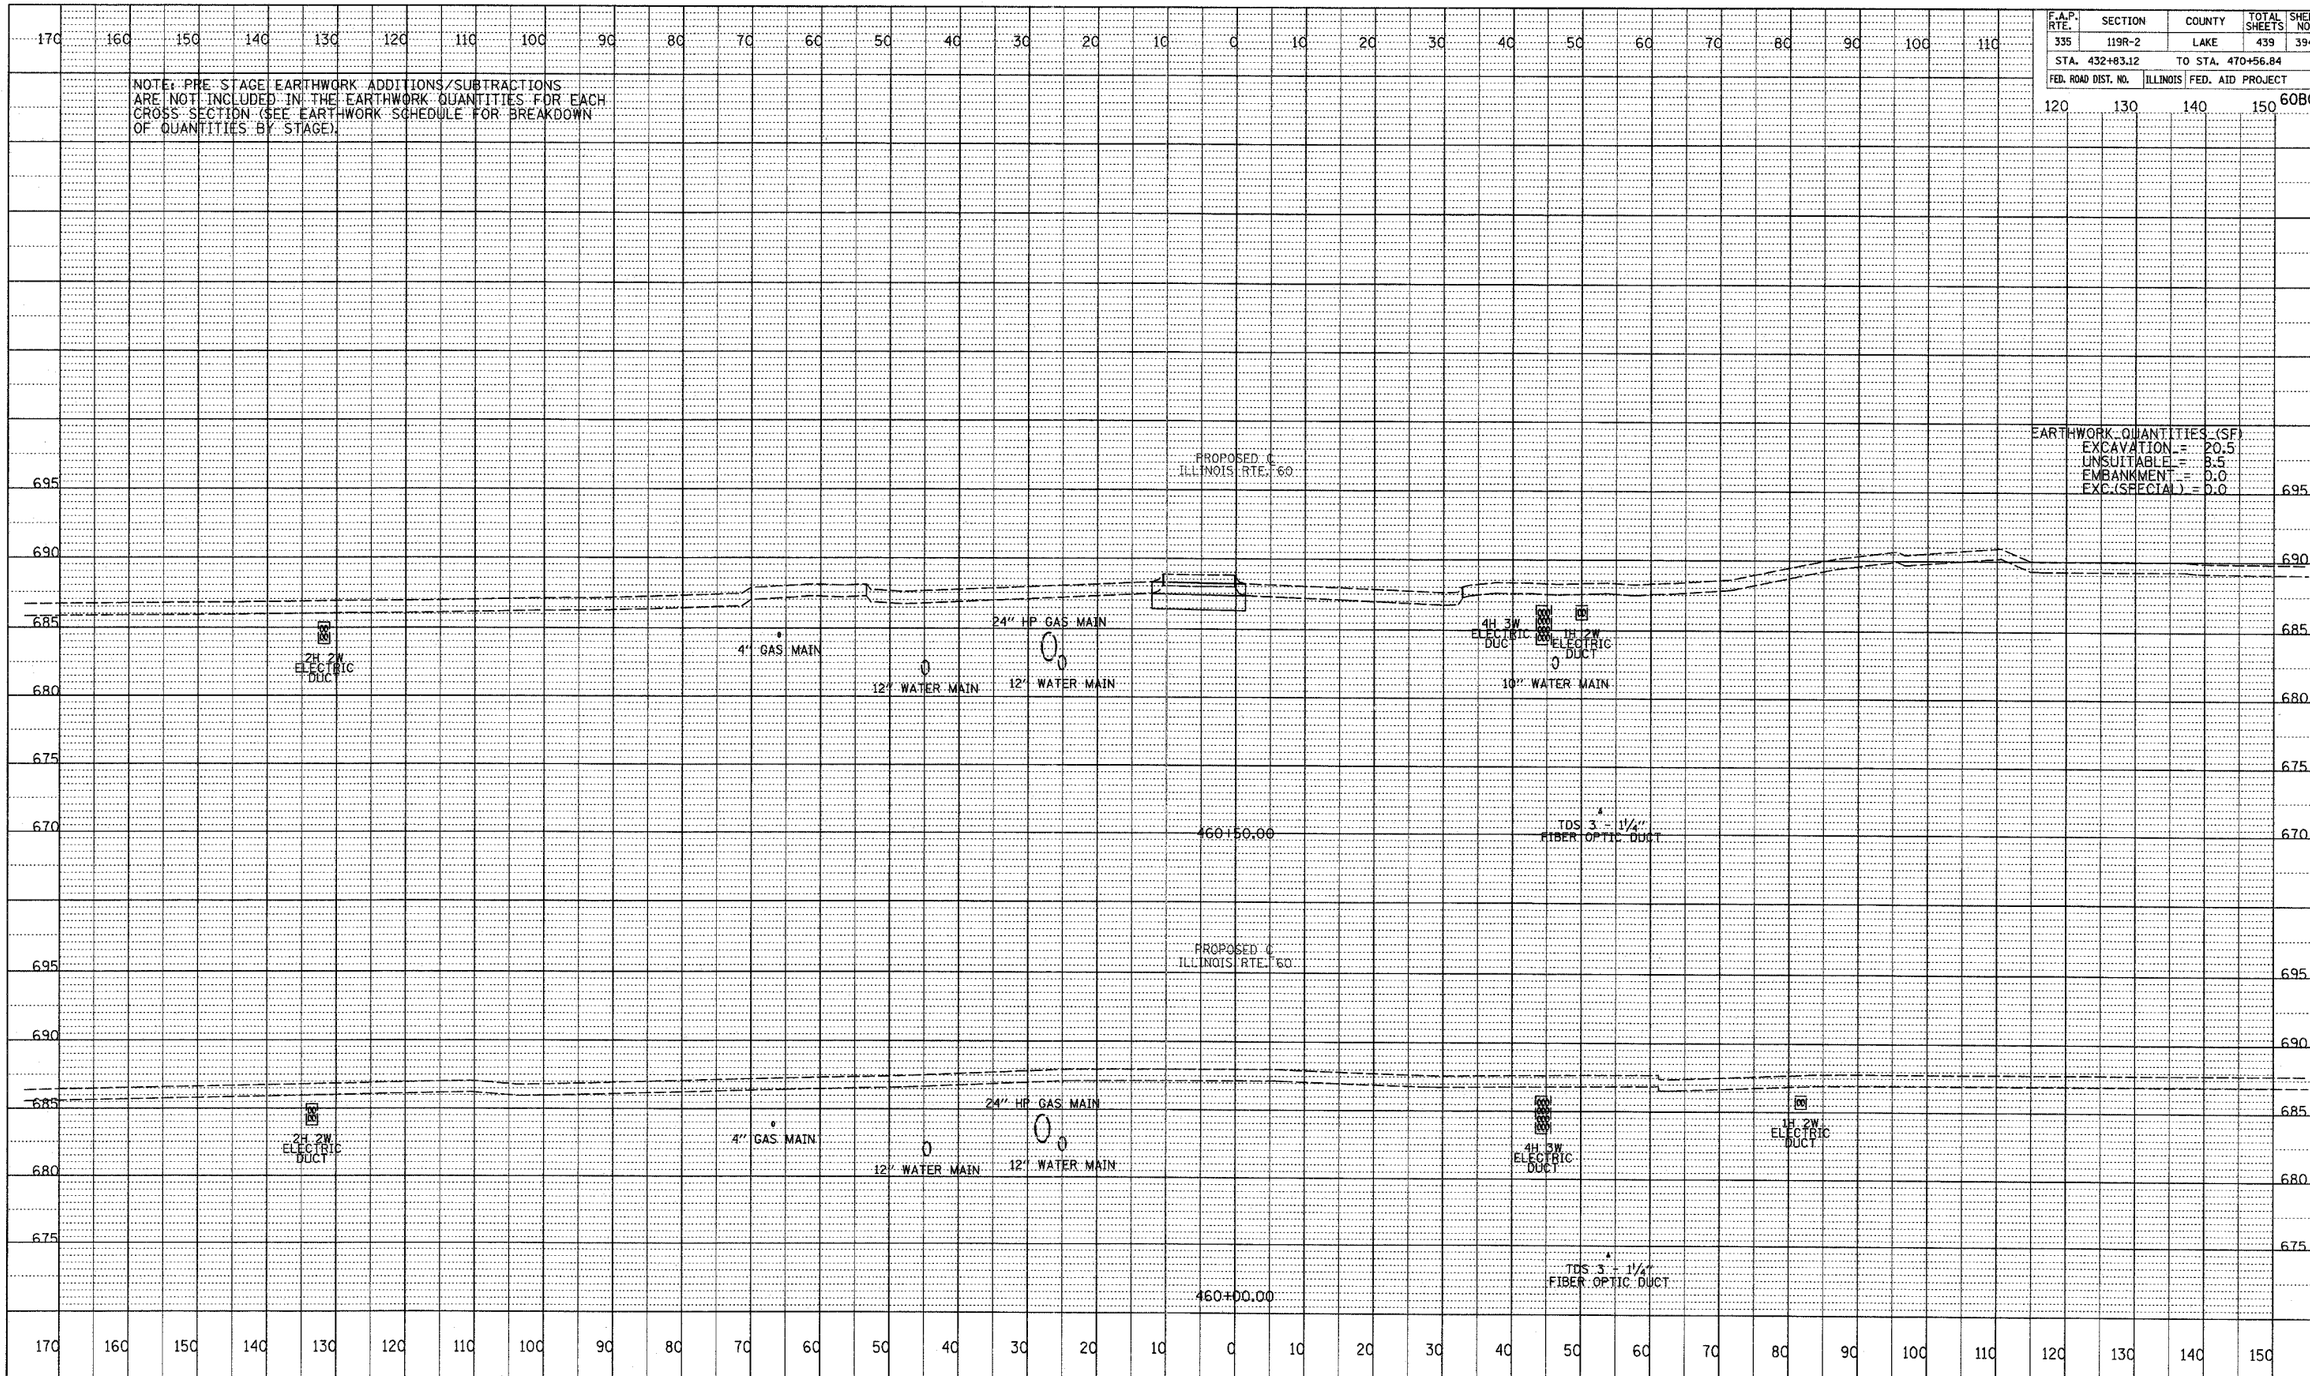

PROFILE
NOTE BOOK NO.
SURVEYED
PLOTTED
GRADES CHECKED
B.M. NOTED
STRUCTURE NOTATNS CHKD
BY
DATE

TYLIN INTERNATIONAL

10' 0 10' 20' HORIZONTAL SCALE

5' 0 5' 10' VERTICAL SCALE

ILLINOIS RTE. 60 (TOWNLINE RD)
STA. 460+00 TO STA. 460+50

P:\602458(IL-60)\Road\gpk60xssh.dgn

5/7/2007 9:56:03 AM