CONTRACT NO. 60C22

F.A.I. RTE.	SECTION	COUNTY	TOTAL SHEETS	SHEET NO.
55	2007-003 I	WILL	44	17
STA.		TO STA.		
FED. ROAD DIST. NO.	ILLINOIS	FED. AID PROJECT		

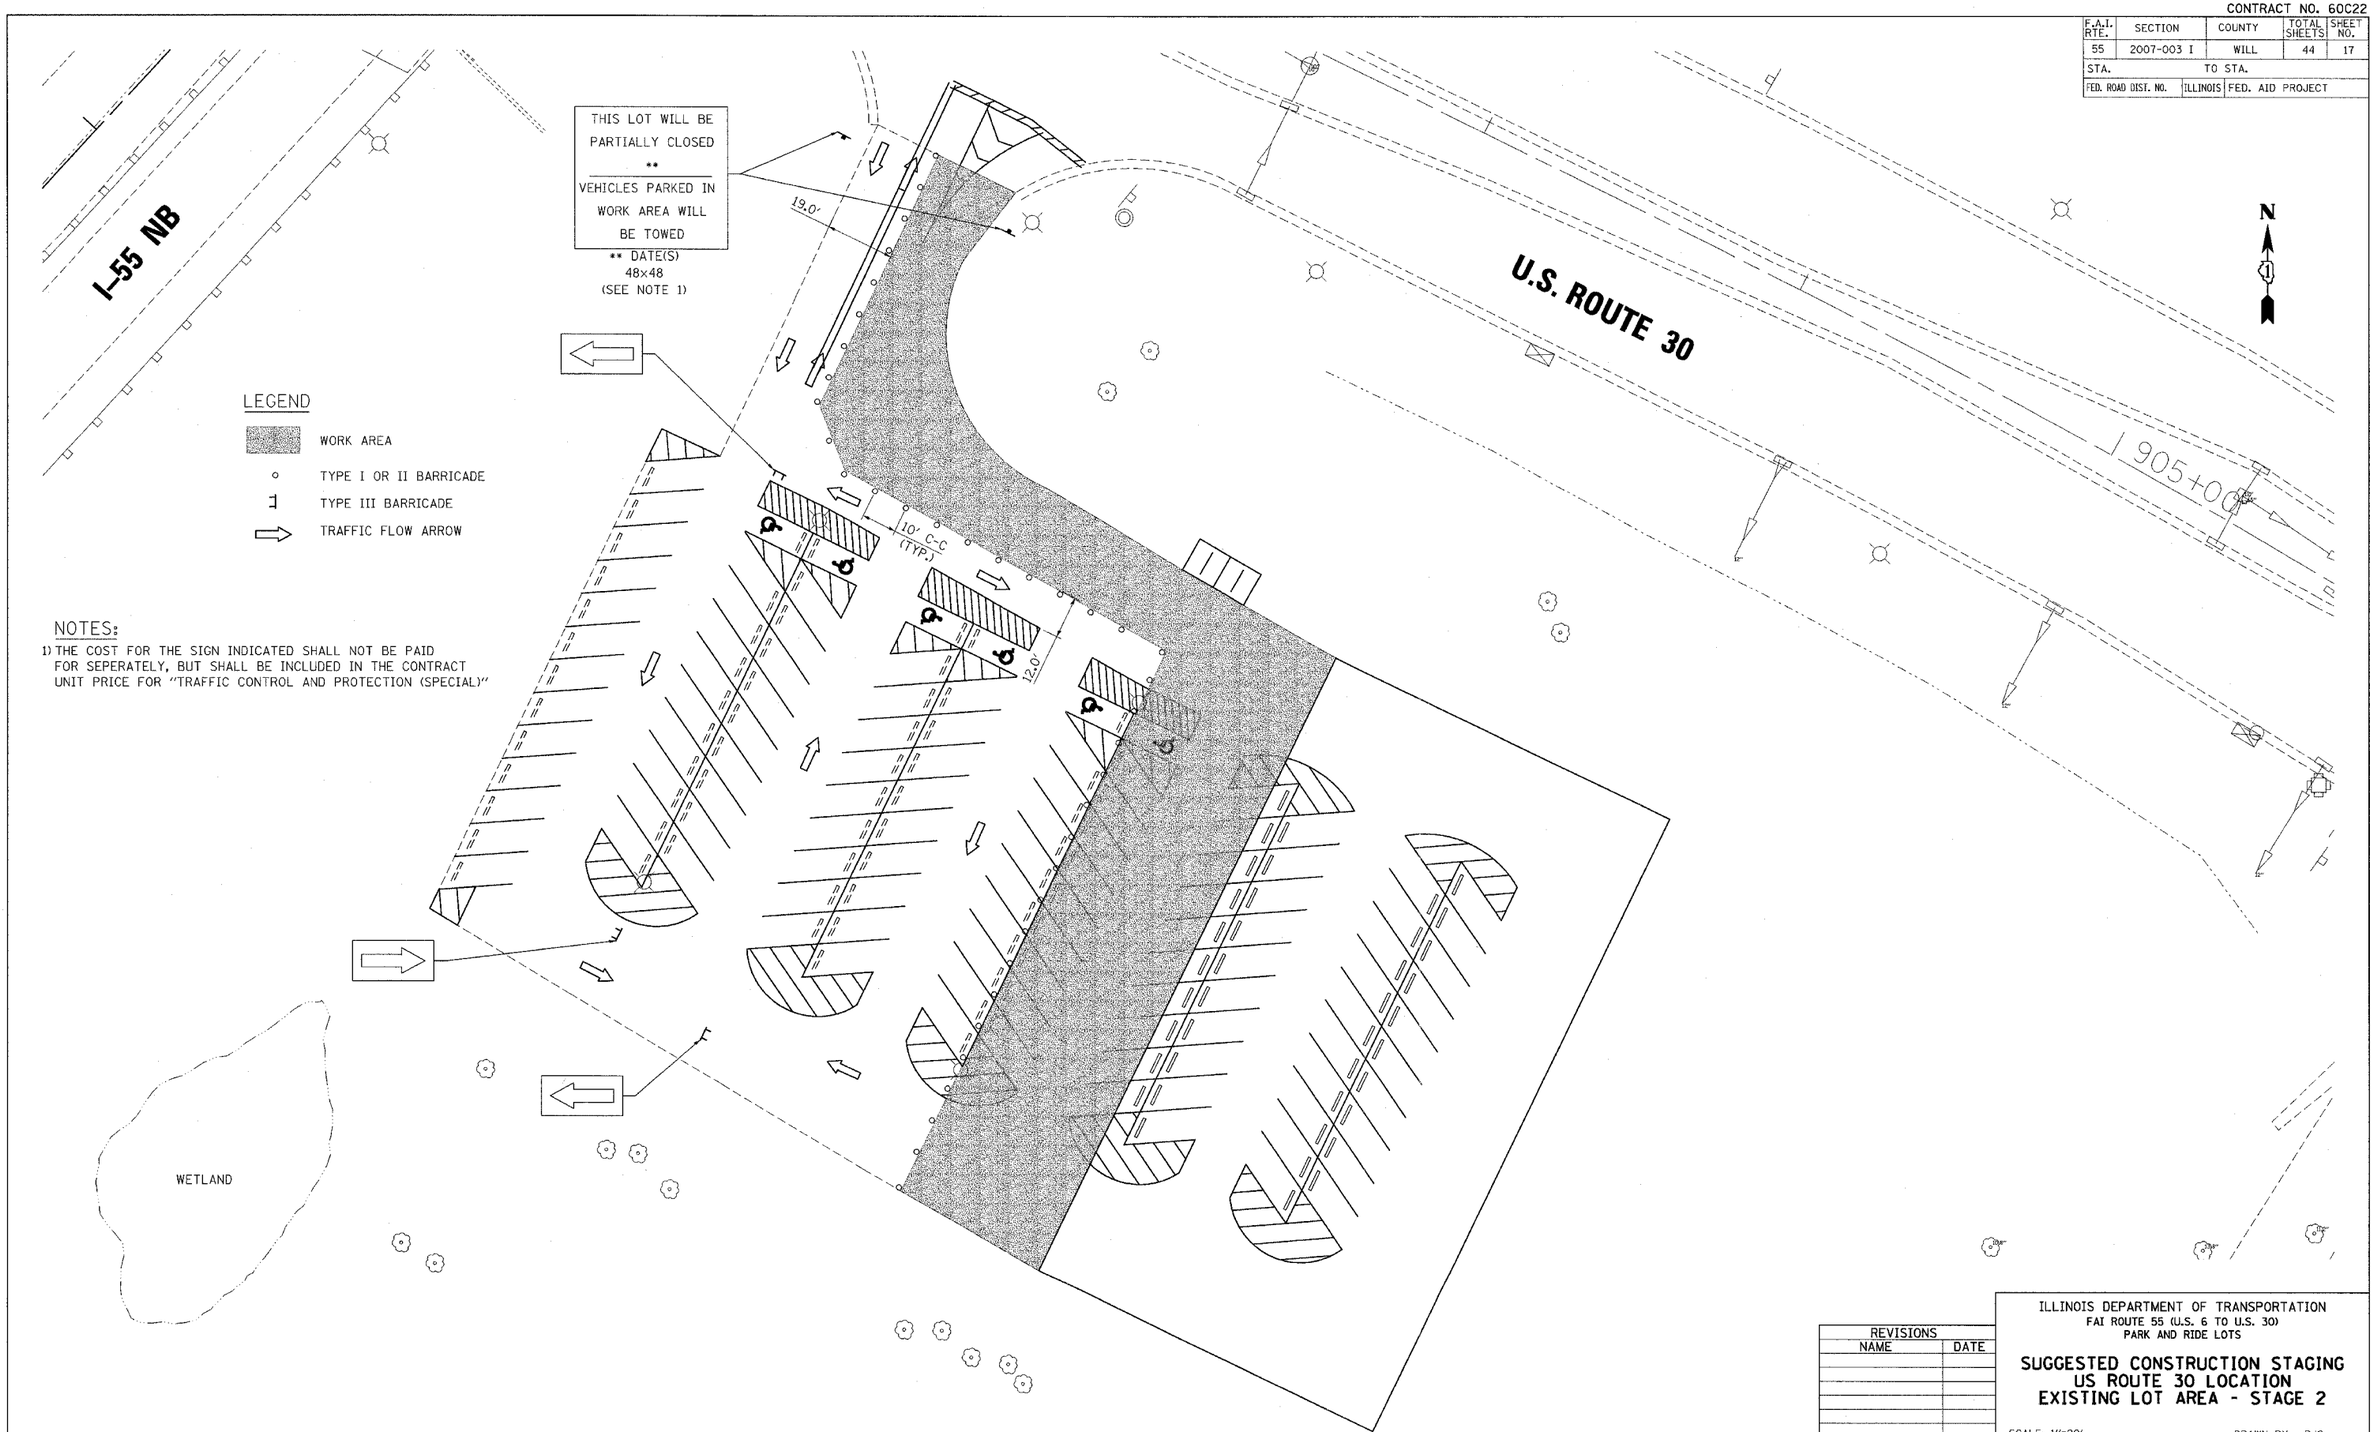

LEGEND

- WORK AREA
- TYPE I OR II BARRICADE
- TYPE III BARRICADE
- TRAFFIC FLOW ARROW

NOTES:

1) THE COST FOR THE SIGN INDICATED SHALL NOT BE PAID FOR SEPERATELY, BUT SHALL BE INCLUDED IN THE CONTRACT UNIT PRICE FOR "TRAFFIC CONTROL AND PROTECTION (SPECIAL)"

REVISIONS	
NAME	DATE

ILLINOIS DEPARTMENT OF TRANSPORTATION
FAI ROUTE 55 (U.S. 6 TO U.S. 30)
PARK AND RIDE LOTS

SUGGESTED CONSTRUCTION STAGING
US ROUTE 30 LOCATION
EXISTING LOT AREA - STAGE 2

SCALE: 1"=20'
DRAWN BY RJS
DATE 05/24/07
CHECKED BY DDH

TENG
TENG & ASSOCIATES, INC.
ENGINEERS/ARCHITECTS/PLANNERS
CHICAGO, ILLINOIS

PLOT DATE = $DATE$
FILE NAME = $FILE$
PLOT SCALE = $SCALE$
USER NAME = $USER$

~\XR11A001.DGN, ~\XR11A002.DGN, ~\AL991A001.DGN, ~\PL11A001.DGN, ~\DU11A001.DGN, ~\EC11A001.DGN, ~\GI11A001.DGN, ~\PM11A001.DGN, ~\PM11A002.DGN, ~\CR11A001.DGN, ~\VR11A003.DGN, ~\BD991A001.DGN, ~\LI11A003.DGN, ~\PM11A001.DGN
5-24-2007, 8:47:35 STANKITJ S:\DOCUMENT\82361501\CIVIL\DGN\CS11A001.SHT