CONTRACT NO. 60C22

F.A.I. RTE.	SECTION	COUNTY	TOTAL SHEETS	SHEET NO.
55	2007-003 I	WILL	44	20
STA.	TO STA.			
FED. ROAD DIST. NO.	ILLINOIS	FED. AID PROJECT		

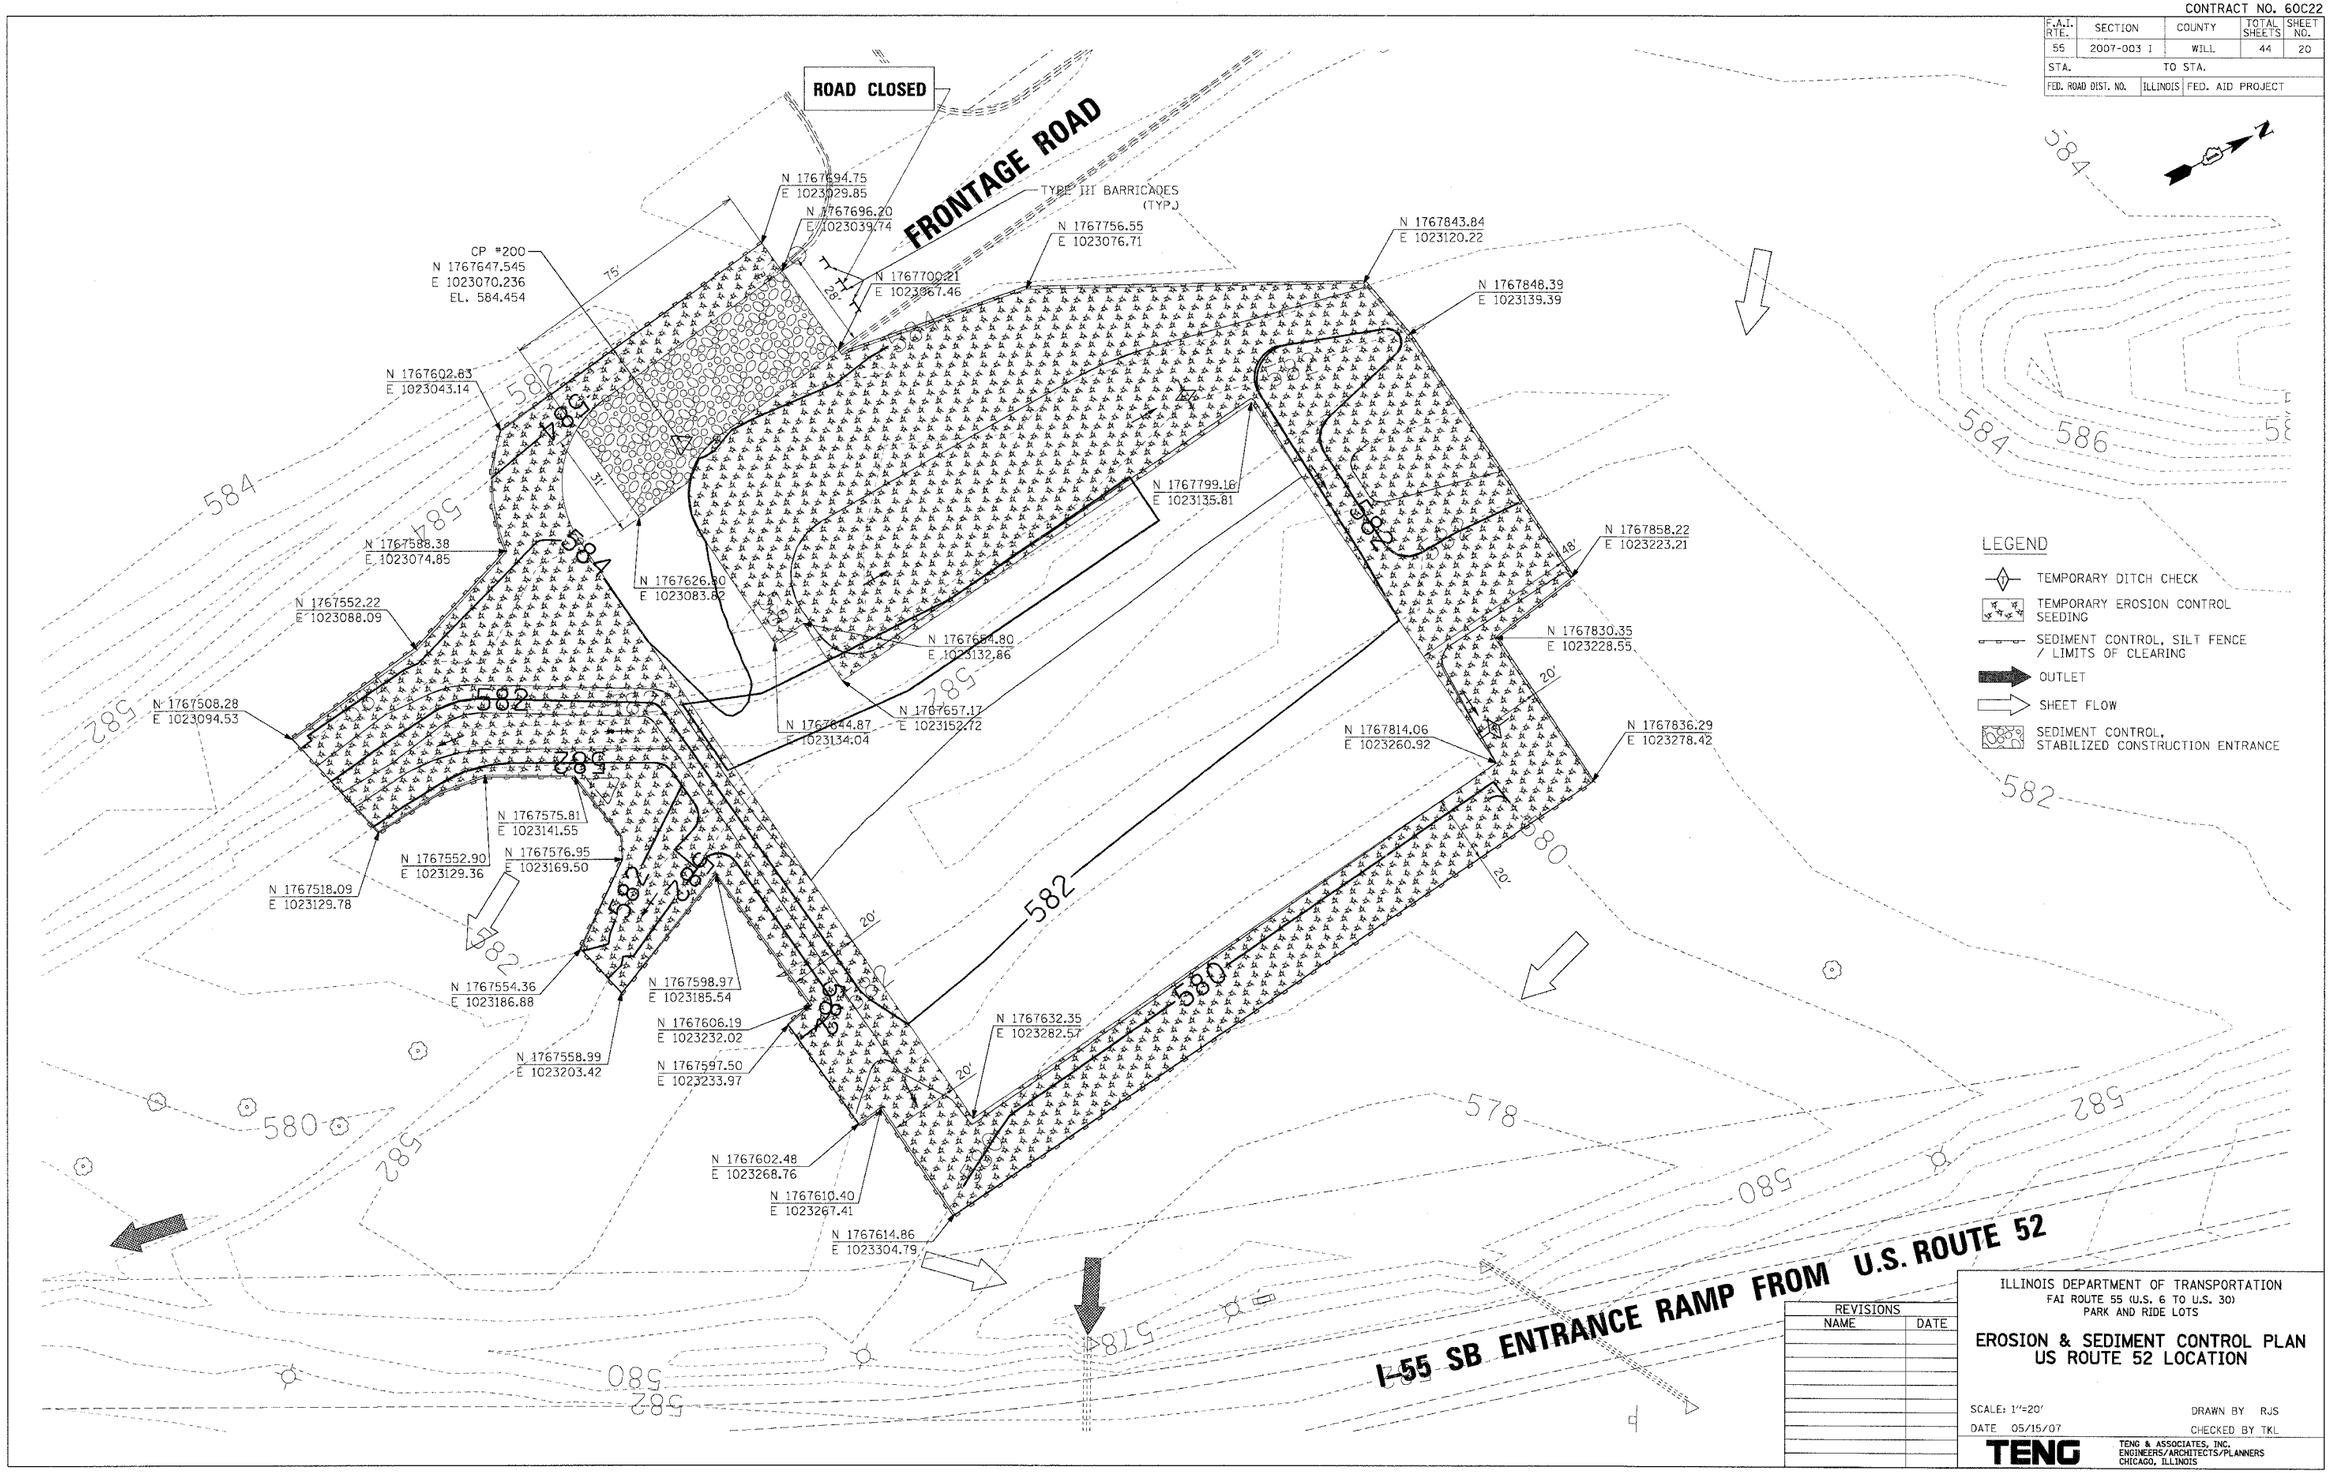

REVISIONS	
NAME	DATE

ILLINOIS DEPARTMENT OF TRANSPORTATION
FAI ROUTE 55 (U.S. 6 TO U.S. 30)
PARK AND RIDE LOTS

EROSION & SEDIMENT CONTROL PLAN
US ROUTE 52 LOCATION

SCALE: 1"=20'
DATE 05/15/07

DRAWN BY RJS
CHECKED BY TKL

TENG

TENG & ASSOCIATES, INC.
ENGINEERS/ARCHITECTS/PLANNERS
CHICAGO, ILLINOIS

PLOT DATE = $DATE$
FILE NAME = $FILEL$
PLOT SCALE = $SCALE$
USER NAME = $USER$

..\XR11\A001.DGN ..\XR11\A002.DGN ..\XL99\A001.DGN ..\PL11\A001.DGN ..\GU11\A001.DGN ..\EU11\A001.DGN ..\NG11\A001.DGN ..\PM11\A001.DGN ..\LP11\A001.DGN ..\XR11\A003.DGN ..\EU99\A001.DGN ..\PL11\A003.SHT
5 15 2007, 8:27:14 STANGER, SA\DEVELOPMENT\82361520\CIVIL\GENVE11\A002.SHT