CONTRACT NO. 60C22

F.A.I. RTE.	SECTION	COUNTY	TOTAL SHEETS	SHEET NO.
55	2007-003 I	WILL	44	25
STA.		TO STA.		
FED. ROAD DIST. NO.	ILLINOIS	FED. AID PROJECT		

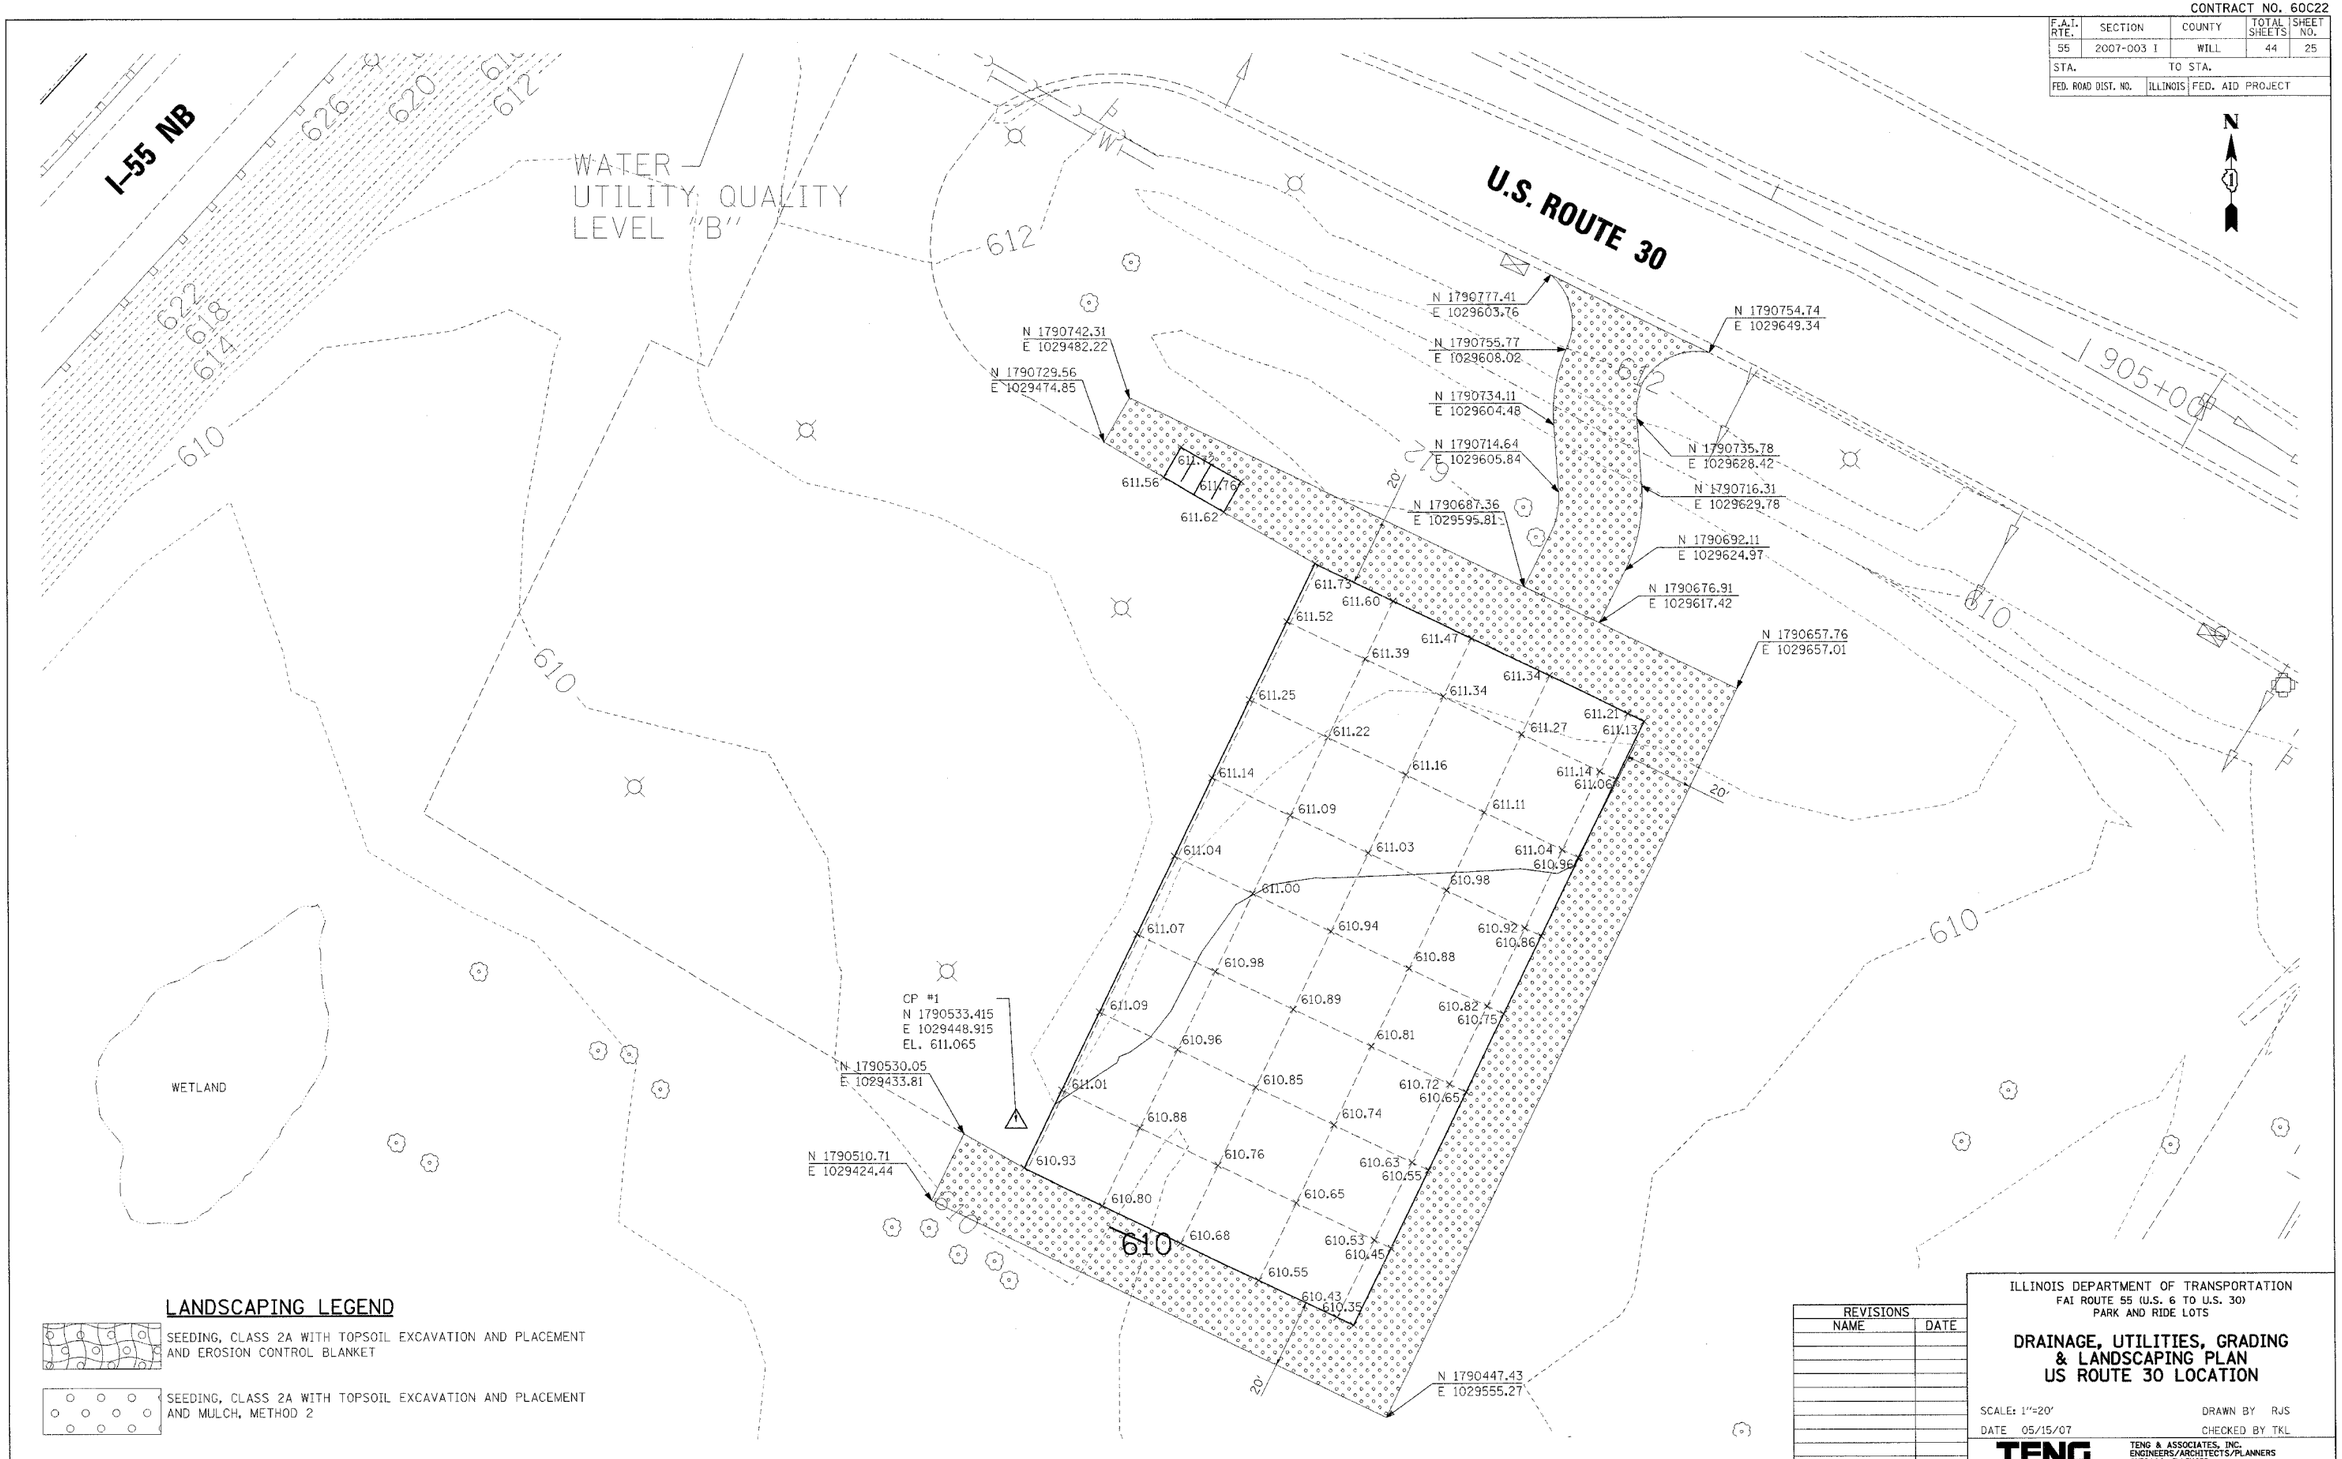

LANDSCAPING LEGEND

SEEDING, CLASS 2A WITH TOPSOIL EXCAVATION AND PLACEMENT AND EROSION CONTROL BLANKET

SEEDING, CLASS 2A WITH TOPSOIL EXCAVATION AND PLACEMENT AND MULCH, METHOD 2

REVISIONS	
NAME	DATE

ILLINOIS DEPARTMENT OF TRANSPORTATION
FAI ROUTE 55 (U.S. 6 TO U.S. 30)
PARK AND RIDE LOTS

DRAINAGE, UTILITIES, GRADING & LANDSCAPING PLAN US ROUTE 30 LOCATION

SCALE: 1"=20'
DRAWN BY RJS
DATE 05/15/07
CHECKED BY TKL

TENG
TENG & ASSOCIATES, INC.
ENGINEERS/ARCHITECTS/PLANNERS
CHICAGO, ILLINOIS

PLOT DATE = $DATE$
FILE NAME = $FILEL$
PLOT SCALE = $SCALE$
USER NAME = $USER$