STATE OF ILLINOIS
DEPARTMENT OF PUBLIC WORKS & BUILDINGS
DIVISION OF HIGHWAYS

FOR INFORMATIONAL PURPOSES ONLY

ROUTE NO.	SEC.	COUNTY	TOTAL SHEETS	SHEET NO.
318	*	LEE	28	25
FED. ROAD DIST. NO.		ILLINOIS PROJECT		

SHEET NO. 5
8 SHEETS

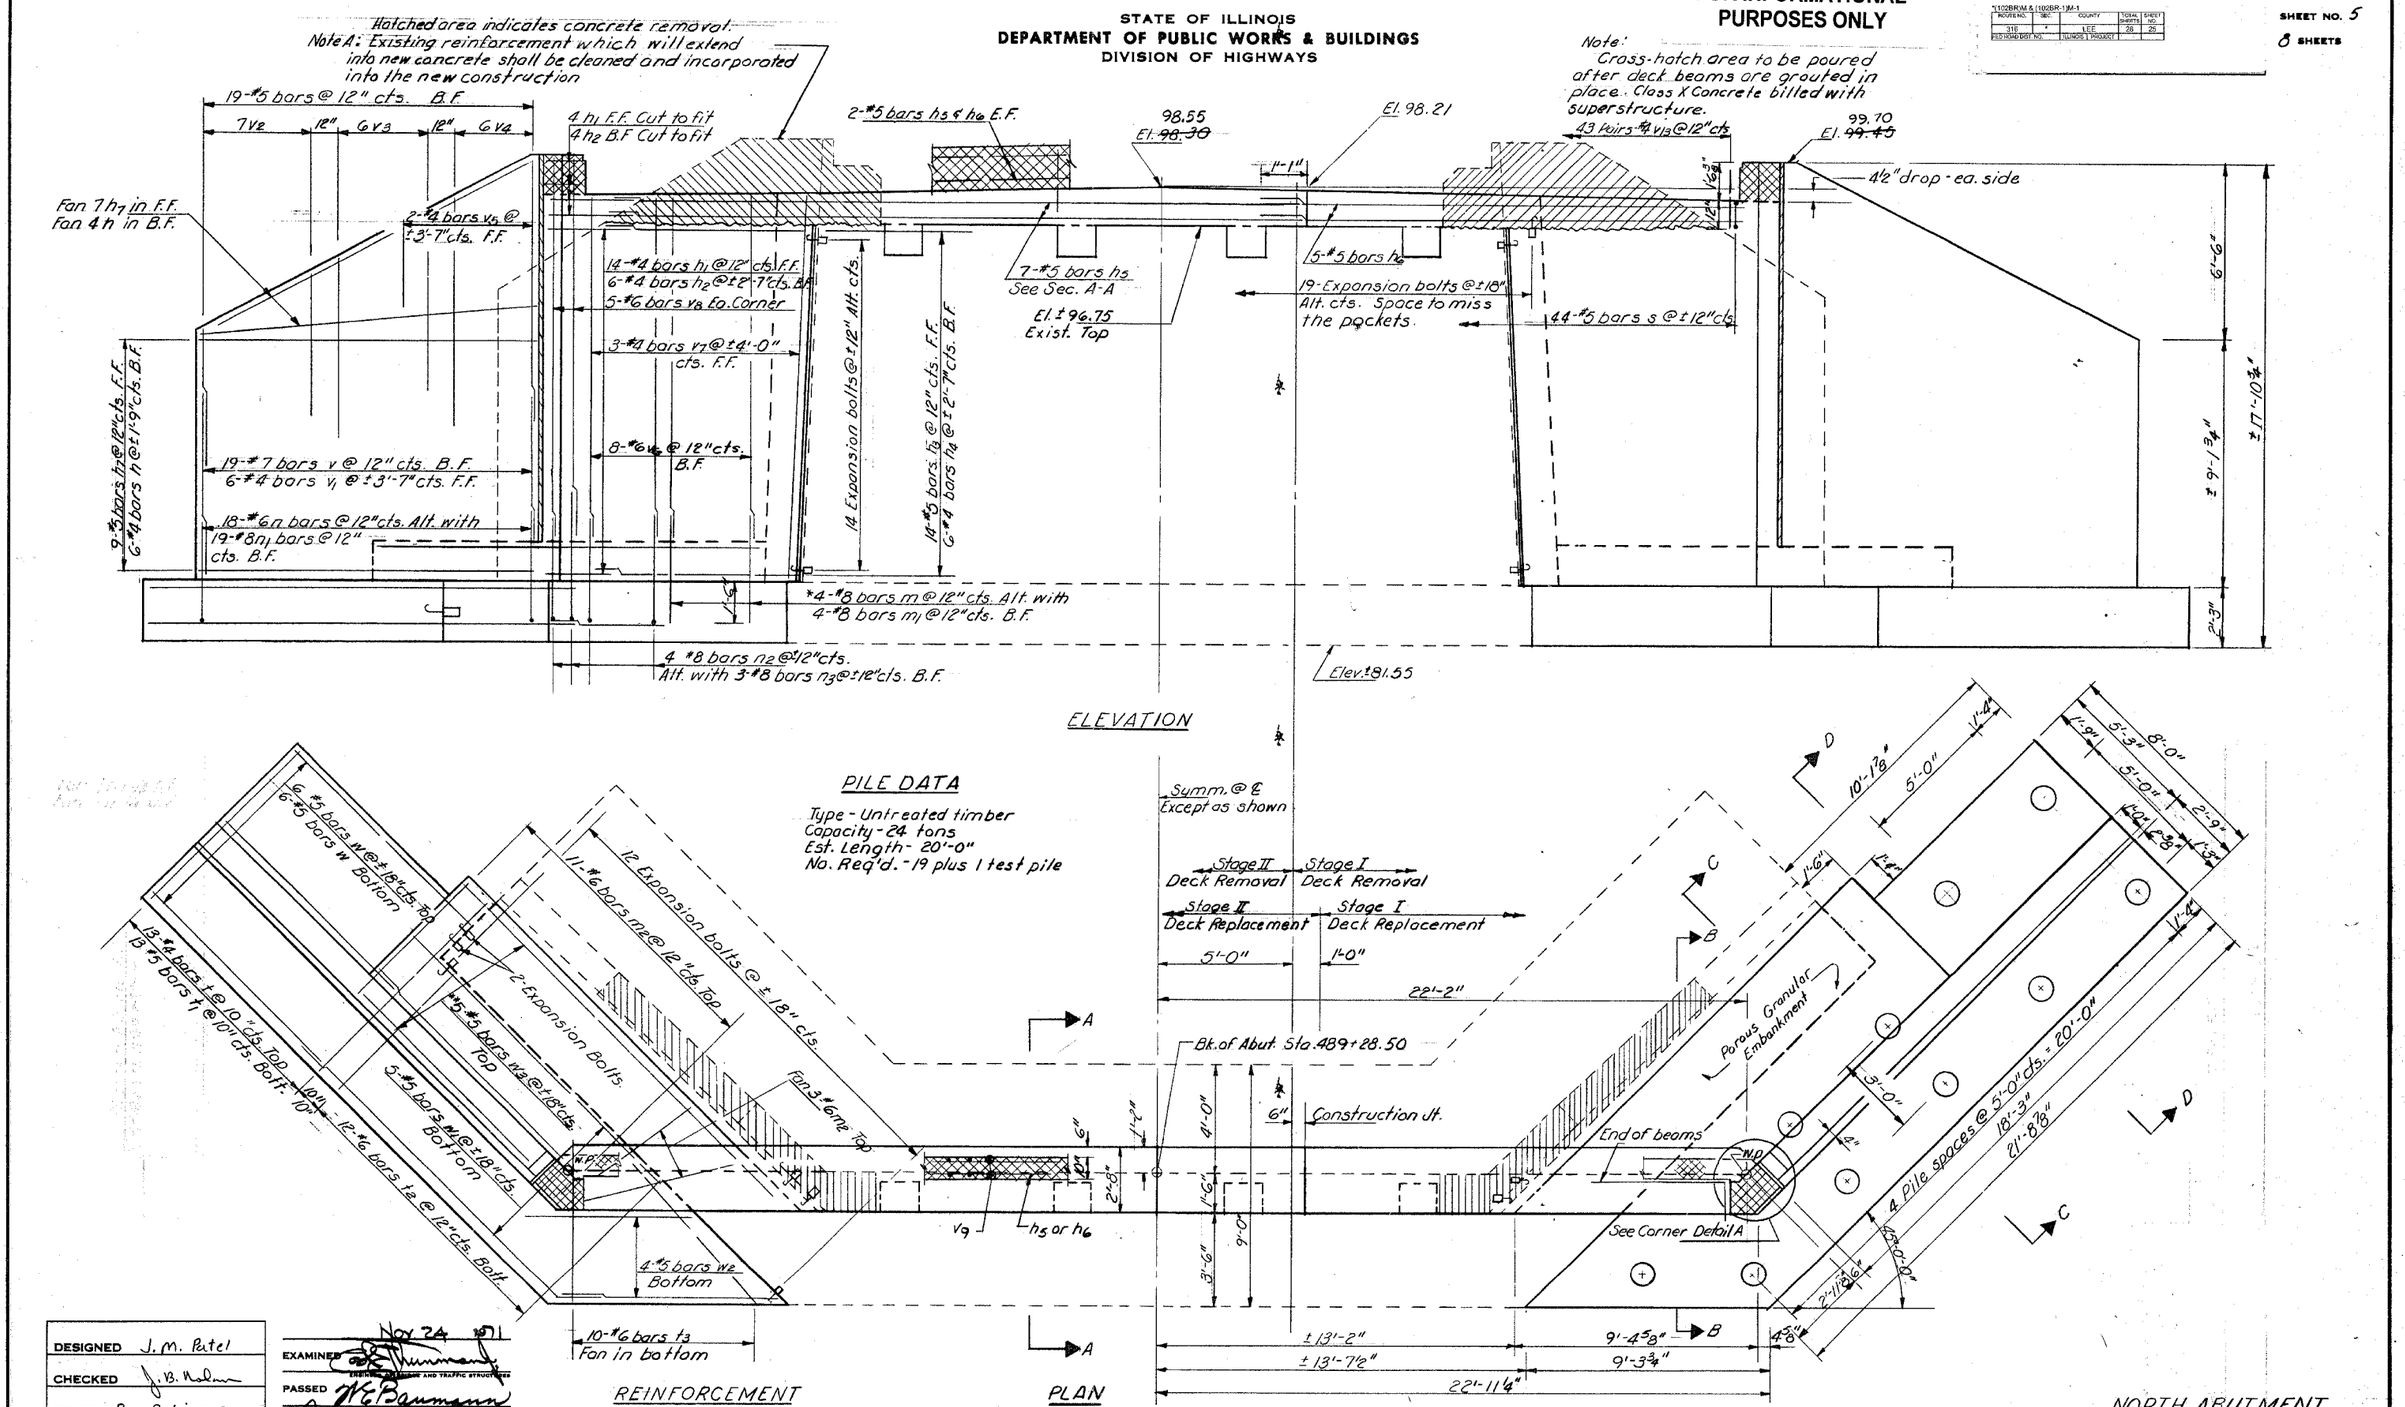

DESIGNED	J. M. Patel
CHECKED	J. B. Nolan
DRAWN	Bev Robinson
CHECKED	J. B. N.

EXAMINED Nov 24 1971 — ENGINEER OF DESIGN AND TRAFFIC STRUCTURES
PASSED W. E. Baumann — ENGINEER OF DESIGN
APPROVED Richard H. Goltermann — CHIEF HIGHWAY ENGINEER

* m & m1 bars drilled & grouted into existing footing. See sheet #6 for Bar Details, Sections, & Bill of Material.
** Order w3 bars full length, cut to fit, & use balance of bars in opposite end.

NORTH ABUTMENT
S.B.I. RT. 89 SEC. 102-BR
LEE COUNTY
STA. 489+50

K&E CO. 19-1253