CONTRACT NO. 70585

F.A.P. RTE.	SECTION	COUNTY	TOTAL SHEETS	SHEET NO.
840	121BR	VERMILION	19	18
STA. 806+80.46	TO STA. 807+00.00			
FED. ROAD DIST. NO.	ILLINOIS	FED. AID PROJECT		

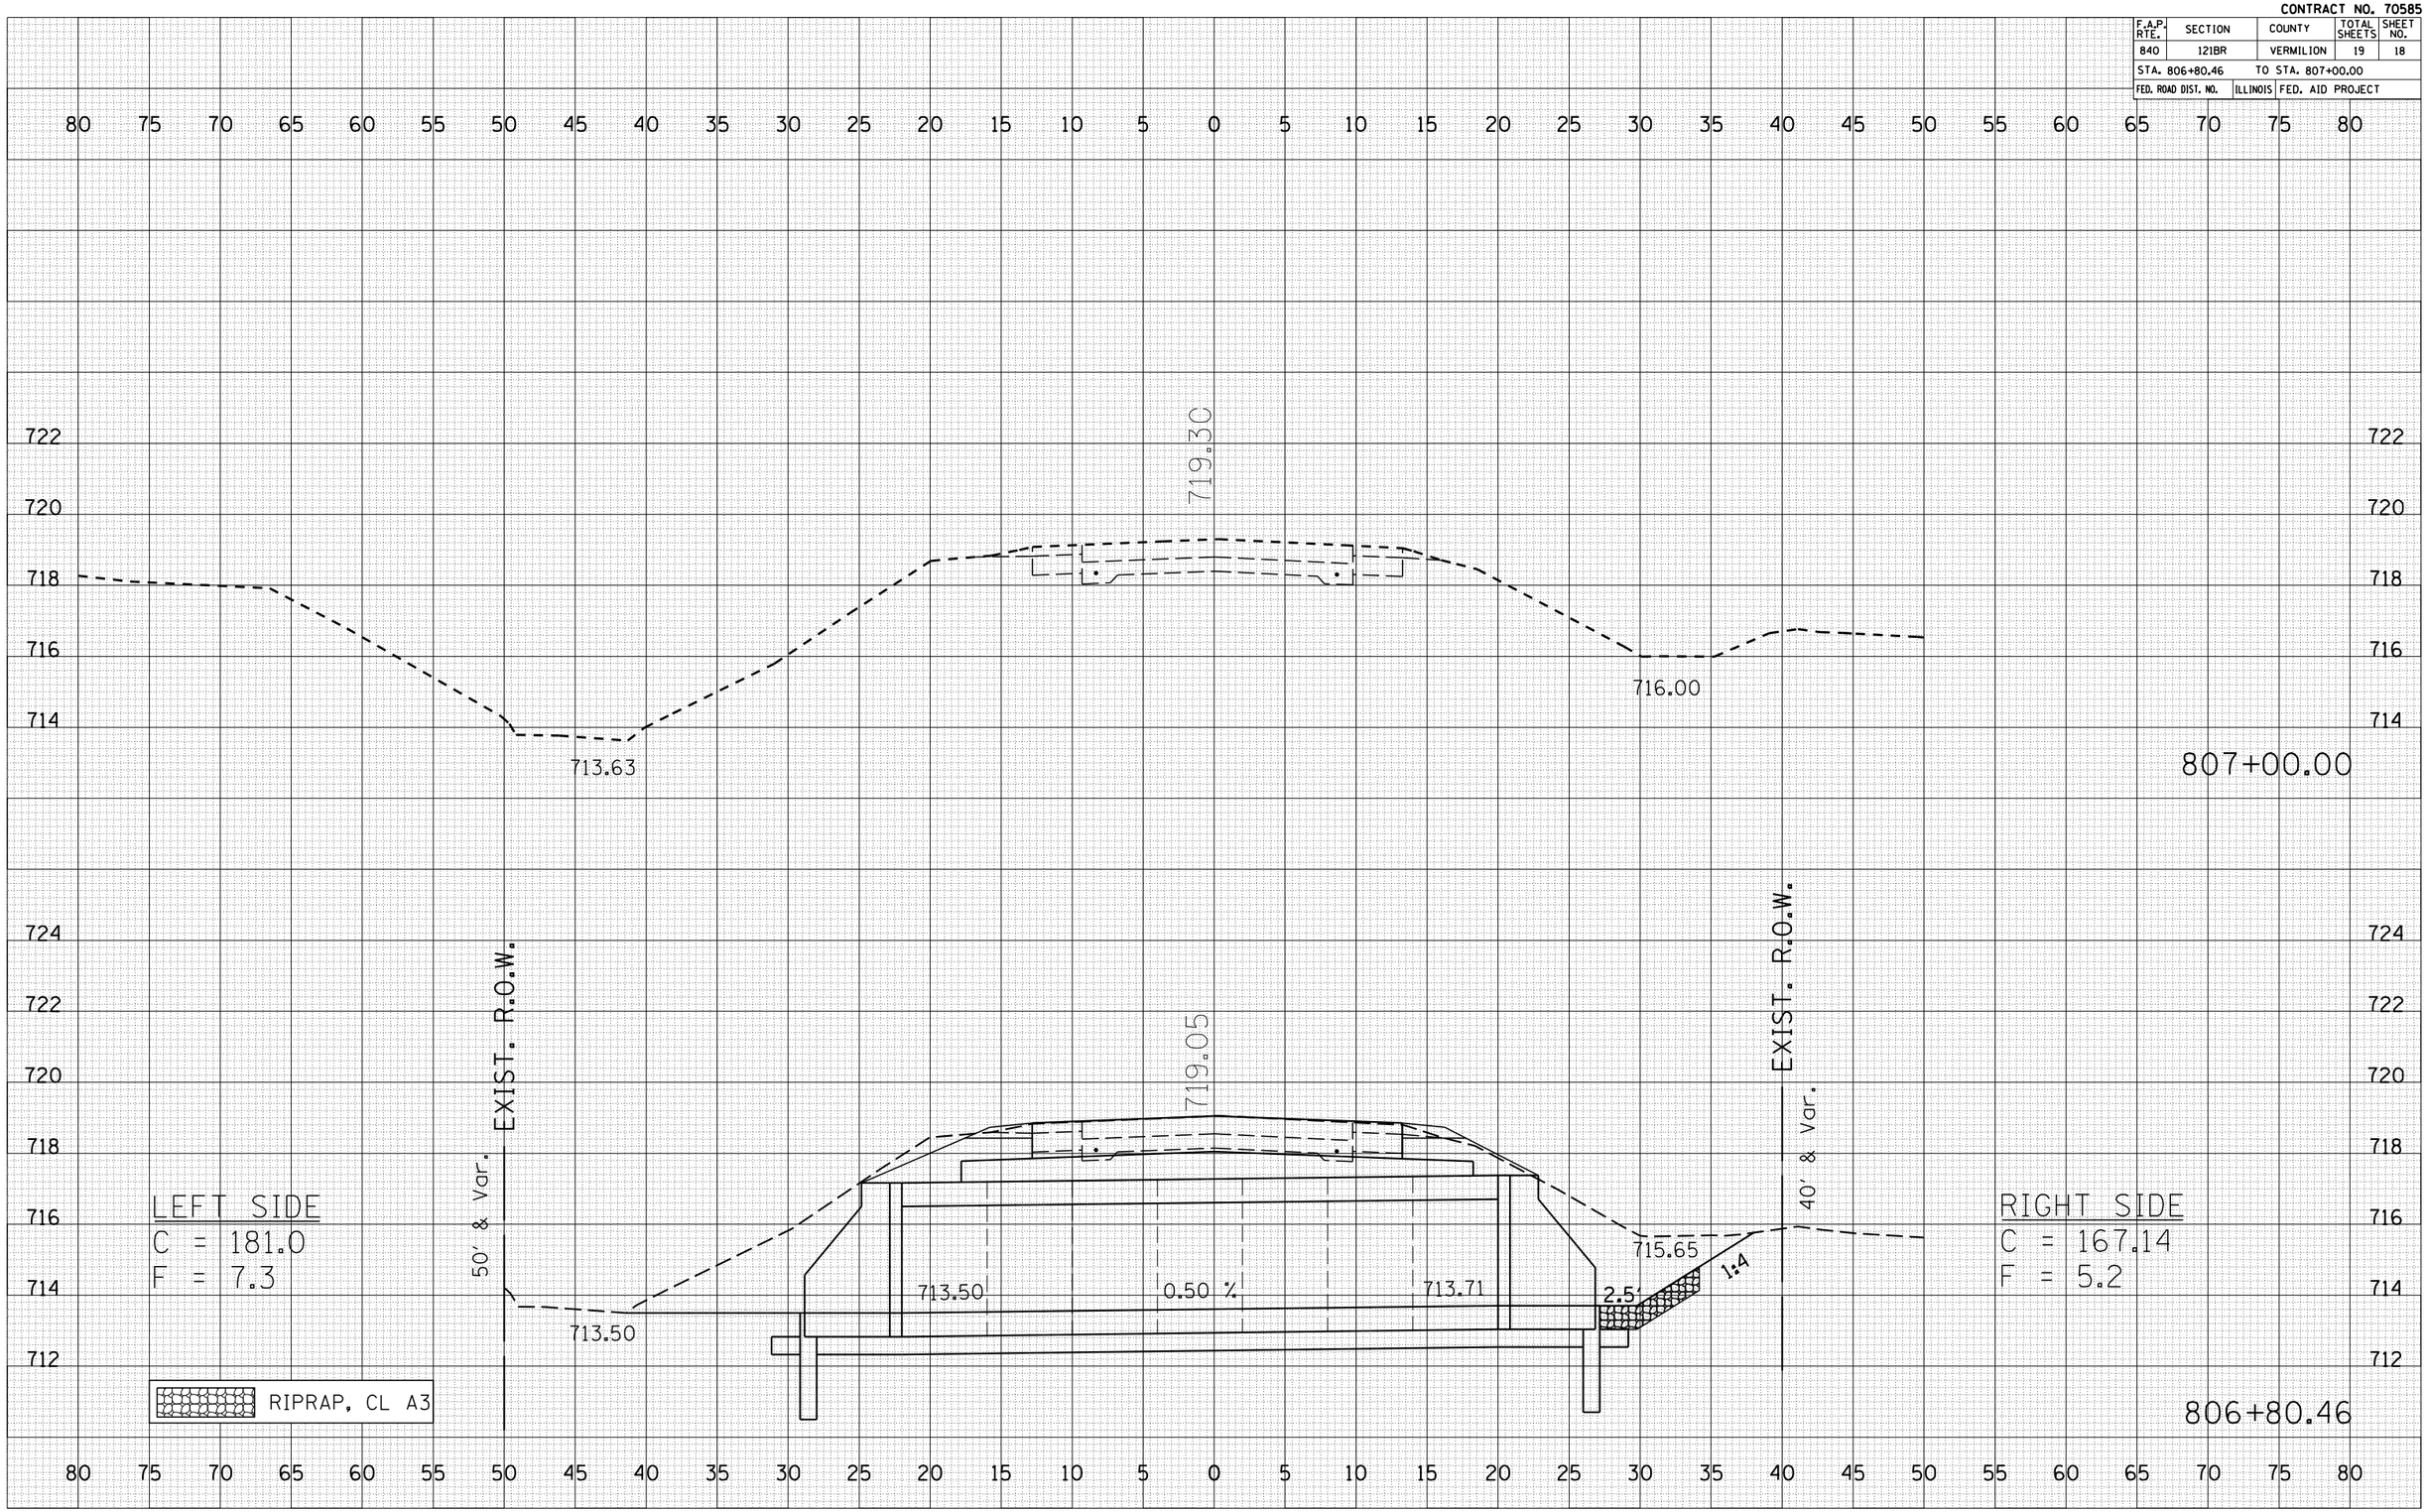

FINAL SURVEY | NOTE BOOK NO. | SURVEYED | PLOTTED | TEMPLATE | AREAS | AREAS CHECKED | BY | DATE

ORIGINAL SURVEY | NOTE BOOK NO. | SURVEYED | PLOTTED | TEMPLATE | AREAS | AREAS CHECKED | BY | DATE

PLOT DATE = 5/14/2007
FILE NAME = c:\projects\d510206 (v8)\i49xs.sht\dgn
PLOT SCALE = 10.5882 ' / IN.
USER NAME = collierbw