CONTRACT NO. 7404

F.A.P. RTE.	SECTION	COUNTY	TOTAL SHEETS	SHEET NO.
328	(BBR-1)B-1	WAYNE	39	39

STA. 723+08.63 TO STA. 723+50.00

FED. ROAD DIST. NO. | ILLINOIS | FED. AID PROJECT

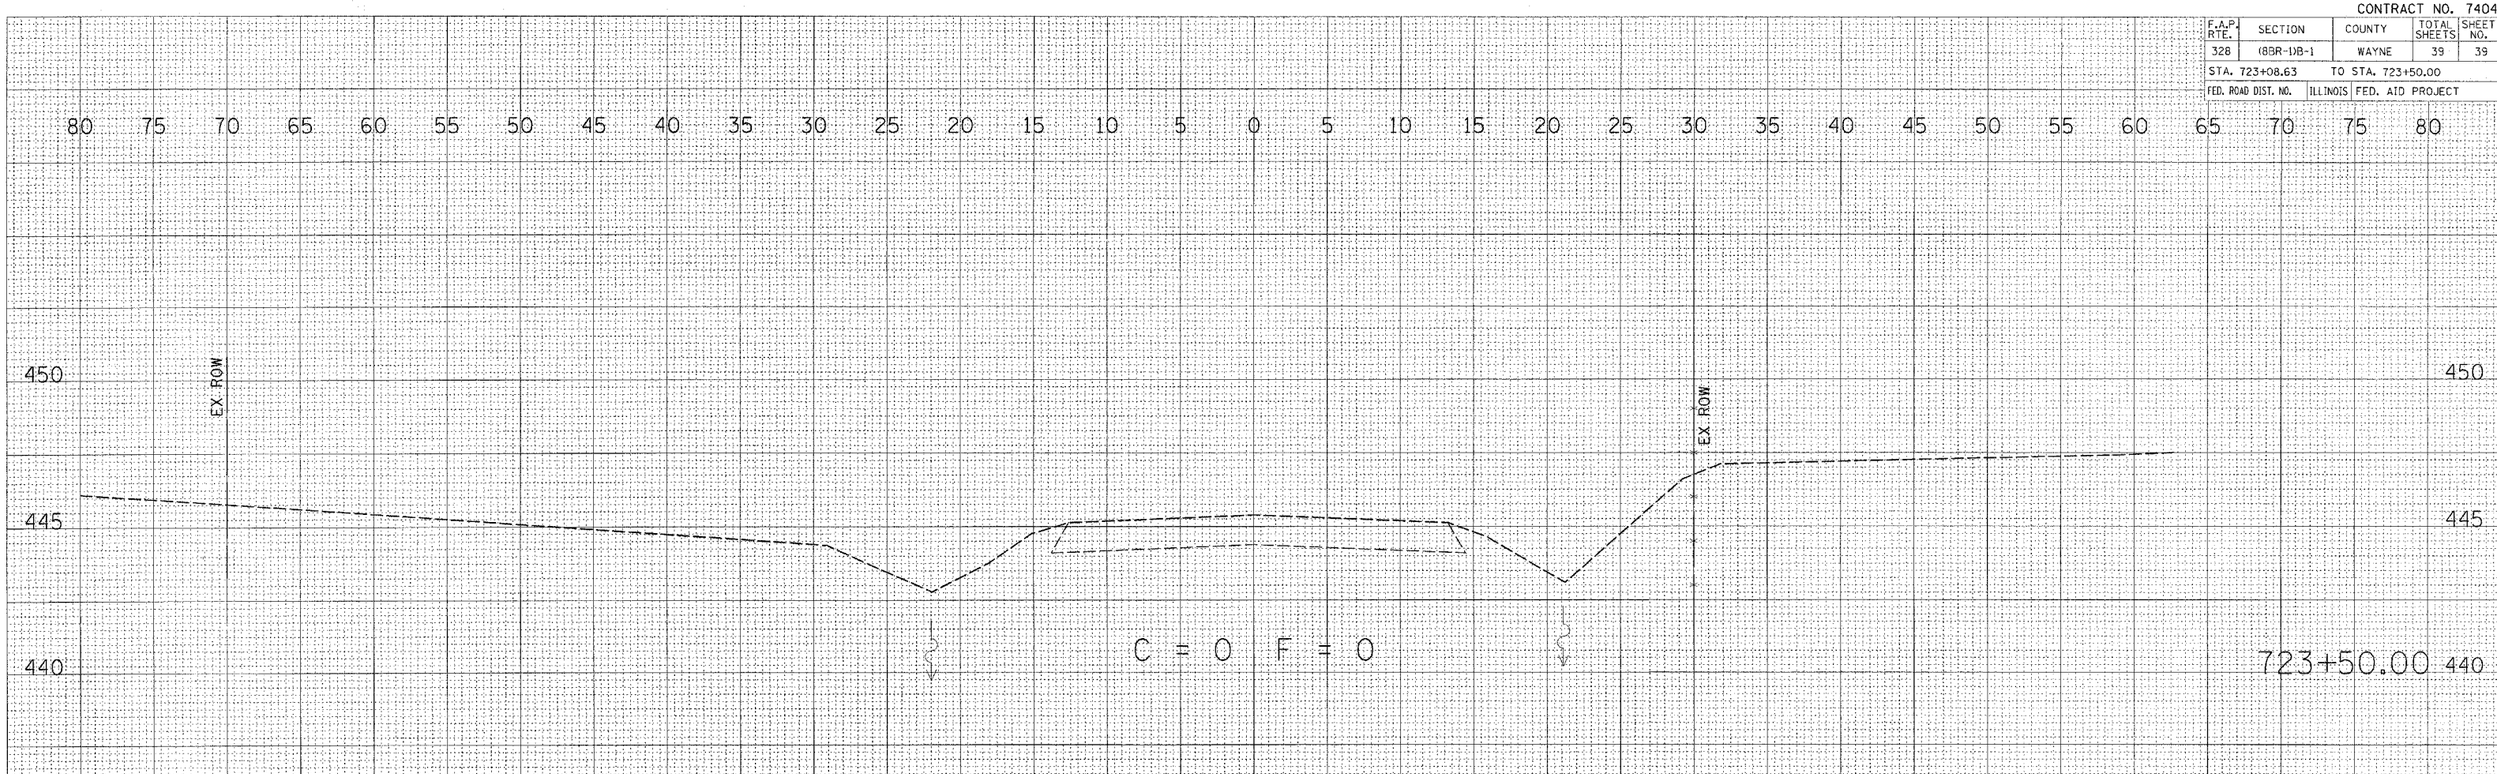

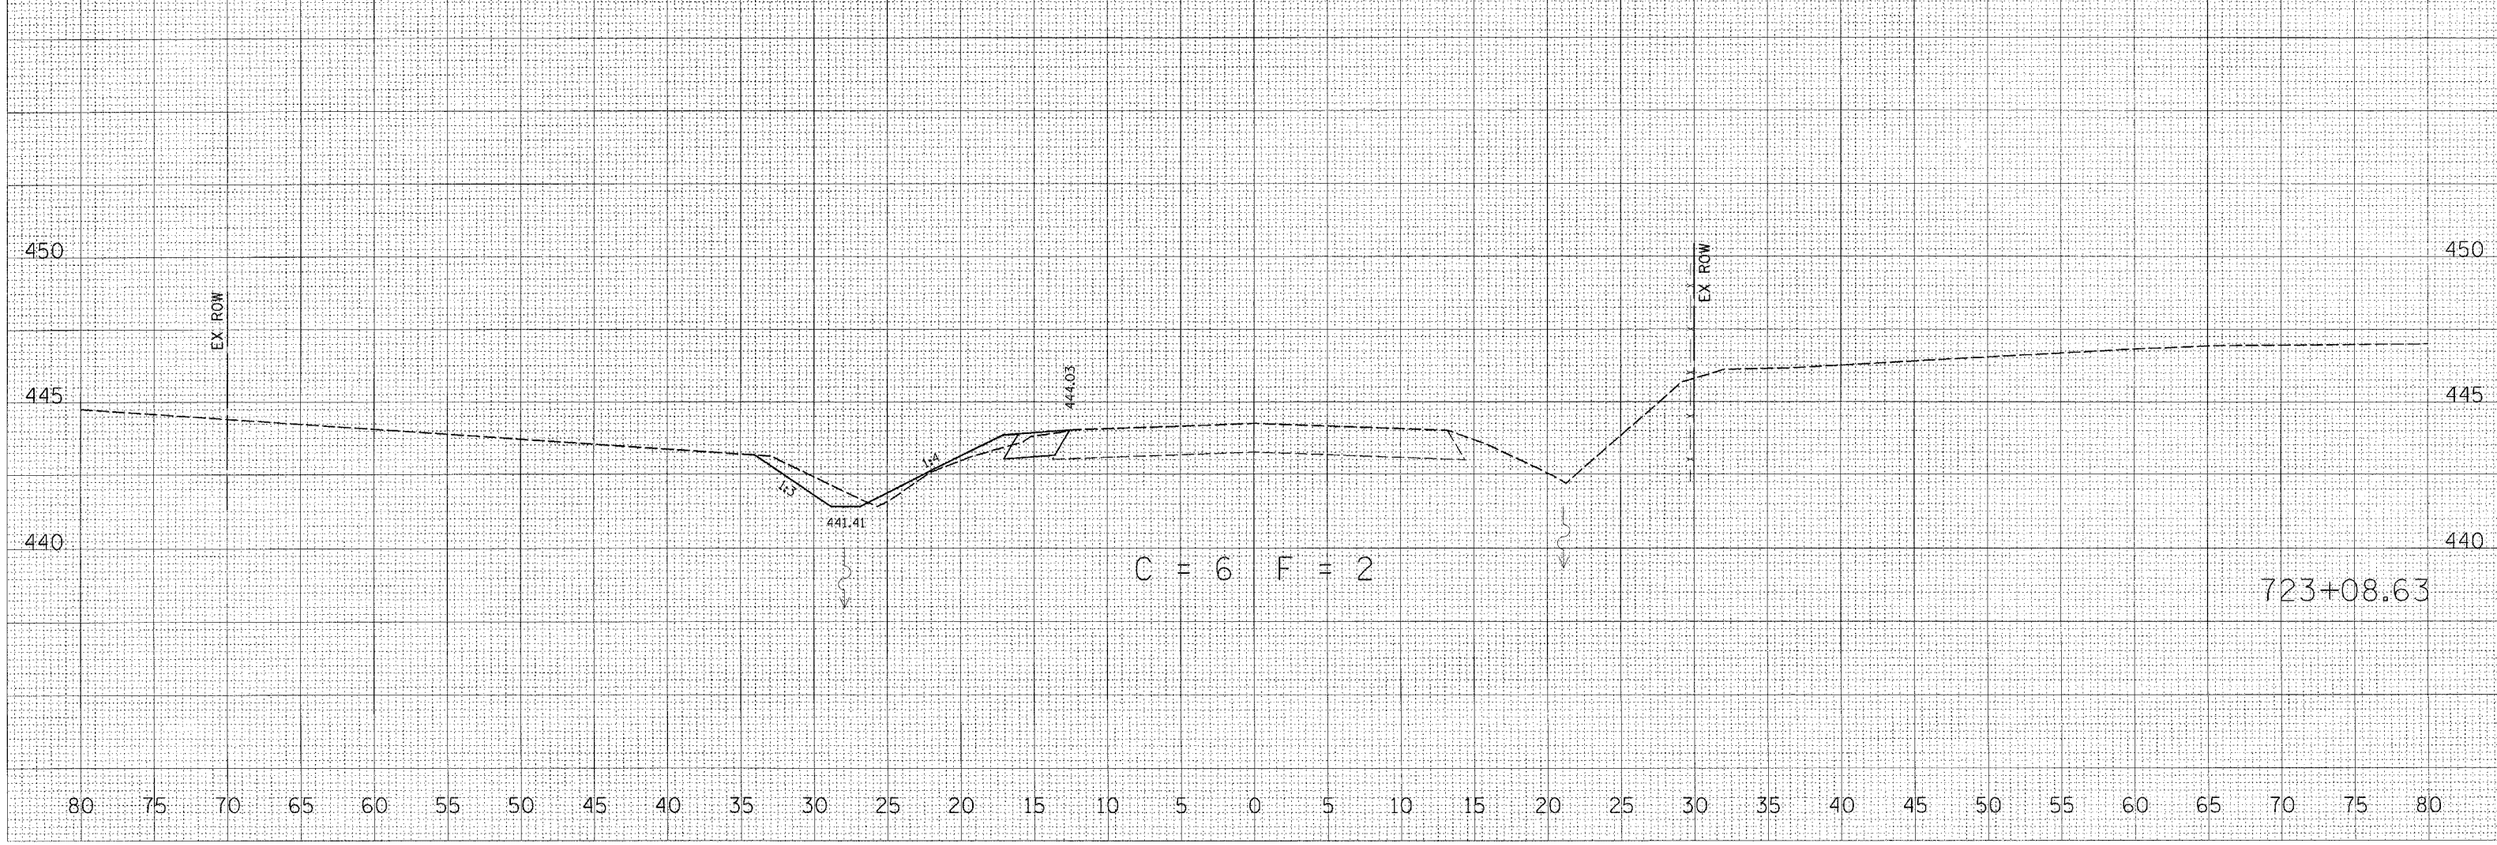

FINAL SURVEY	BY	DATE
SURVEYED		
PLOTTED		
TEMPLATE		
AREAS		
AREAS CHECKED		
NOTE BOOK		
NO.		

ORIGINAL SURVEY	BY	DATE
SURVEYED		
PLOTTED		
TEMPLATE		
AREAS		
AREAS CHECKED		
NO.		

PLOT DATE = 6/21/2007
FILE NAME = u:\06055_bd\Quantscape\Cross_sec\Cross_sec_328_096-0020_XSections.dgn
PLOT SCALE = 5.000 ' / in.
PLOT SCALE = 5.000 ' / in.
USER NAME = kolderndorph

FAP ROUTE 328 (US 45) SN# 096-0020 CROSS SECTION SHEET