F.A.P. RTE.	SECTION	COUNTY	TOTAL SHEETS	SHEET NO
789	IRS-1	MADISON	26	10

STA. 124+00 TO STA. 134+00

EXISTING CONDITIONS:

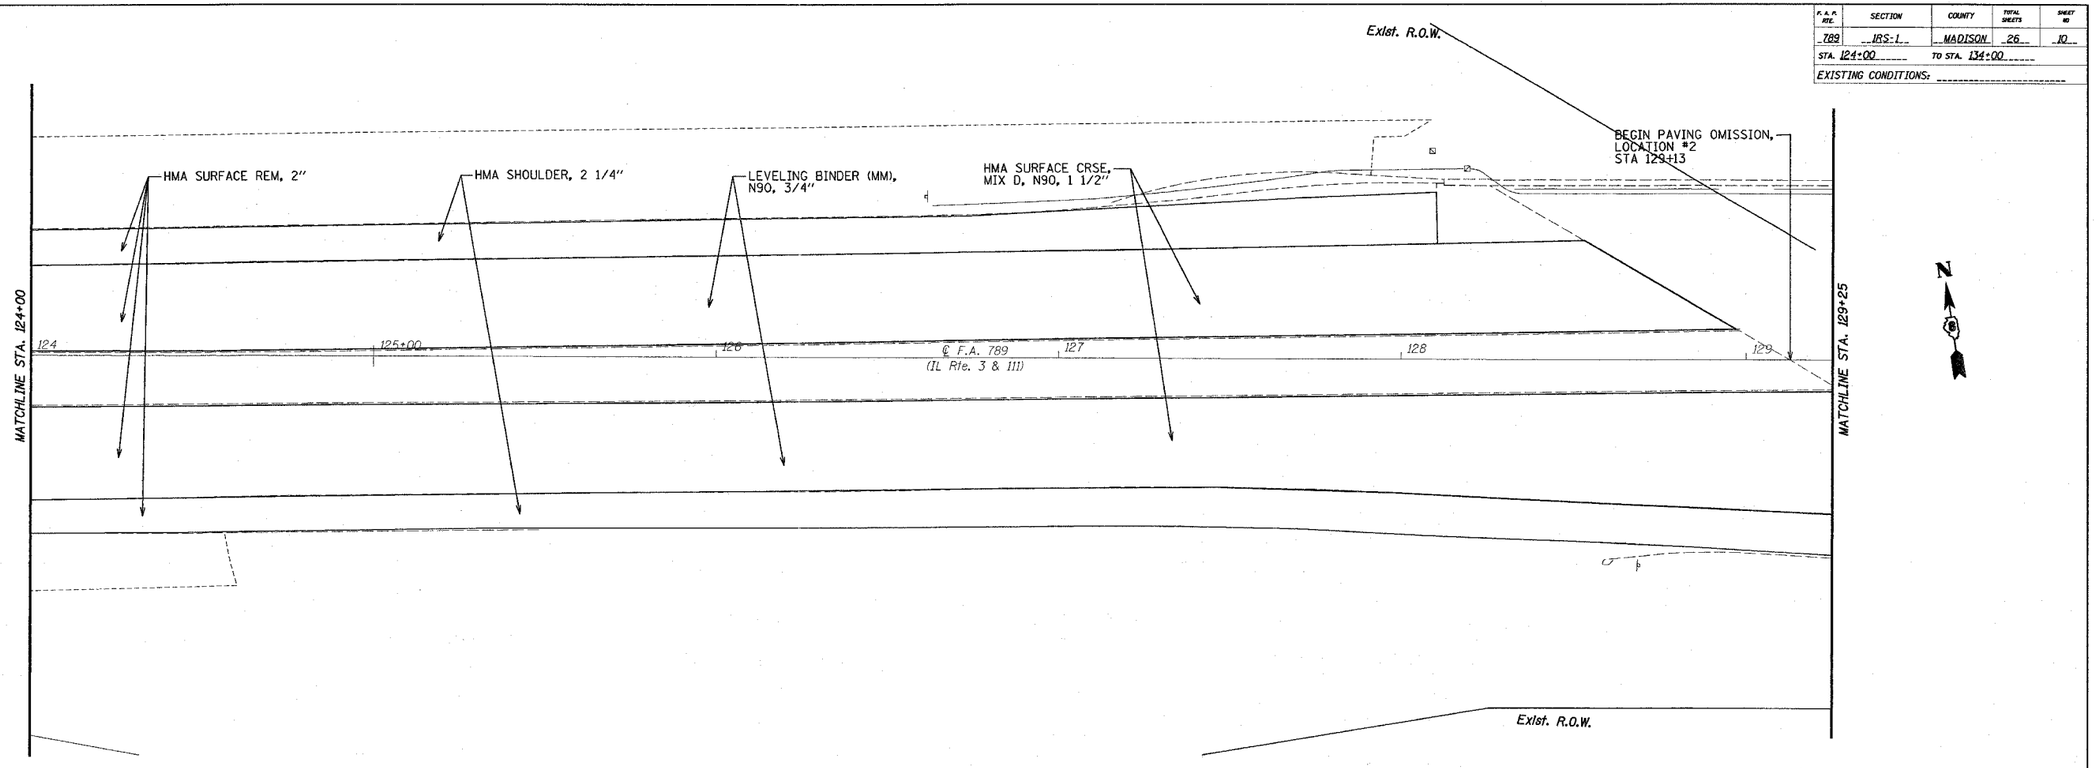

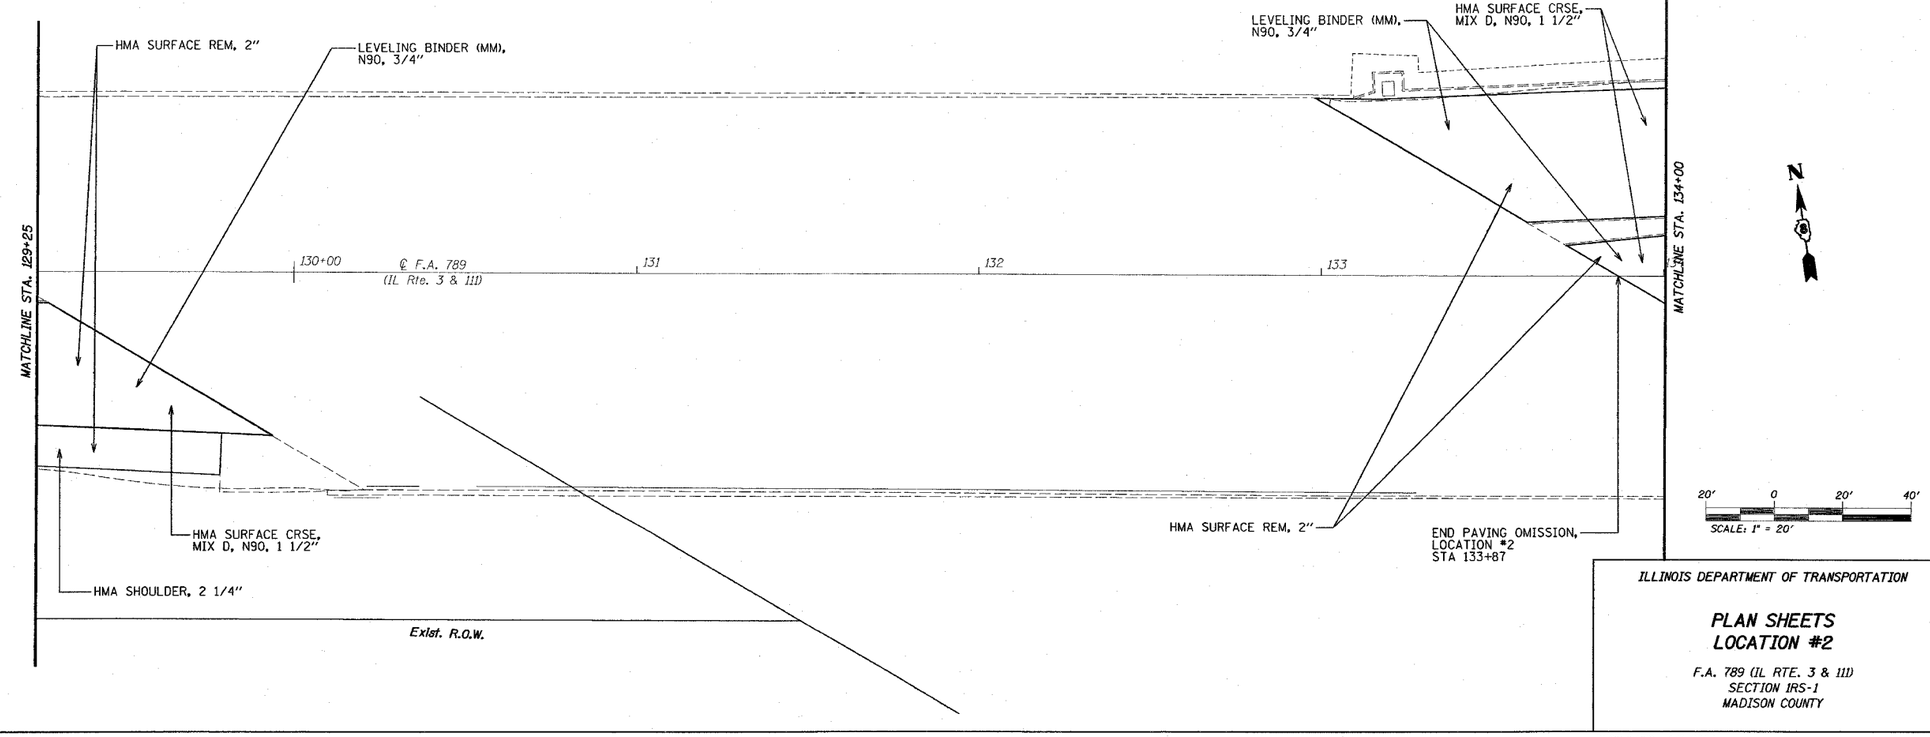

ILLINOIS DEPARTMENT OF TRANSPORTATION

PLAN SHEETS
LOCATION #2

F.A. 789 (IL RTE. 3 & 111)
SECTION IRS-1
MADISON COUNTY

PLOT DATE: 4/5/2007

PLAN

		BY	DATE
SURVEYED			
PLOTTED			
ALIGNMENT CHECKED			
RT. OF WAY CHECKED			
CADD FILE NAME			

NOTE BOOK NO.

$$DATE$$
4/5/2007
c:\projects\ed08007\plan\pln08007a.dgn
*REF_
*REF_