F. A. P. RTE.	SECTION	COUNTY	TOTAL SHEETS	SHEET NO
789	IRS-1	MADISON	26	11
STA. 134+00		TO STA. 136+36		
EXISTING CONDITIONS:				

PLAN	DATE
SURVEYED	
PLOTTED	
DRAWN / CHECKED	
AT. OF WAY CHECKED	
CADD FILE NAME	
MATE BOOK	
NO.	

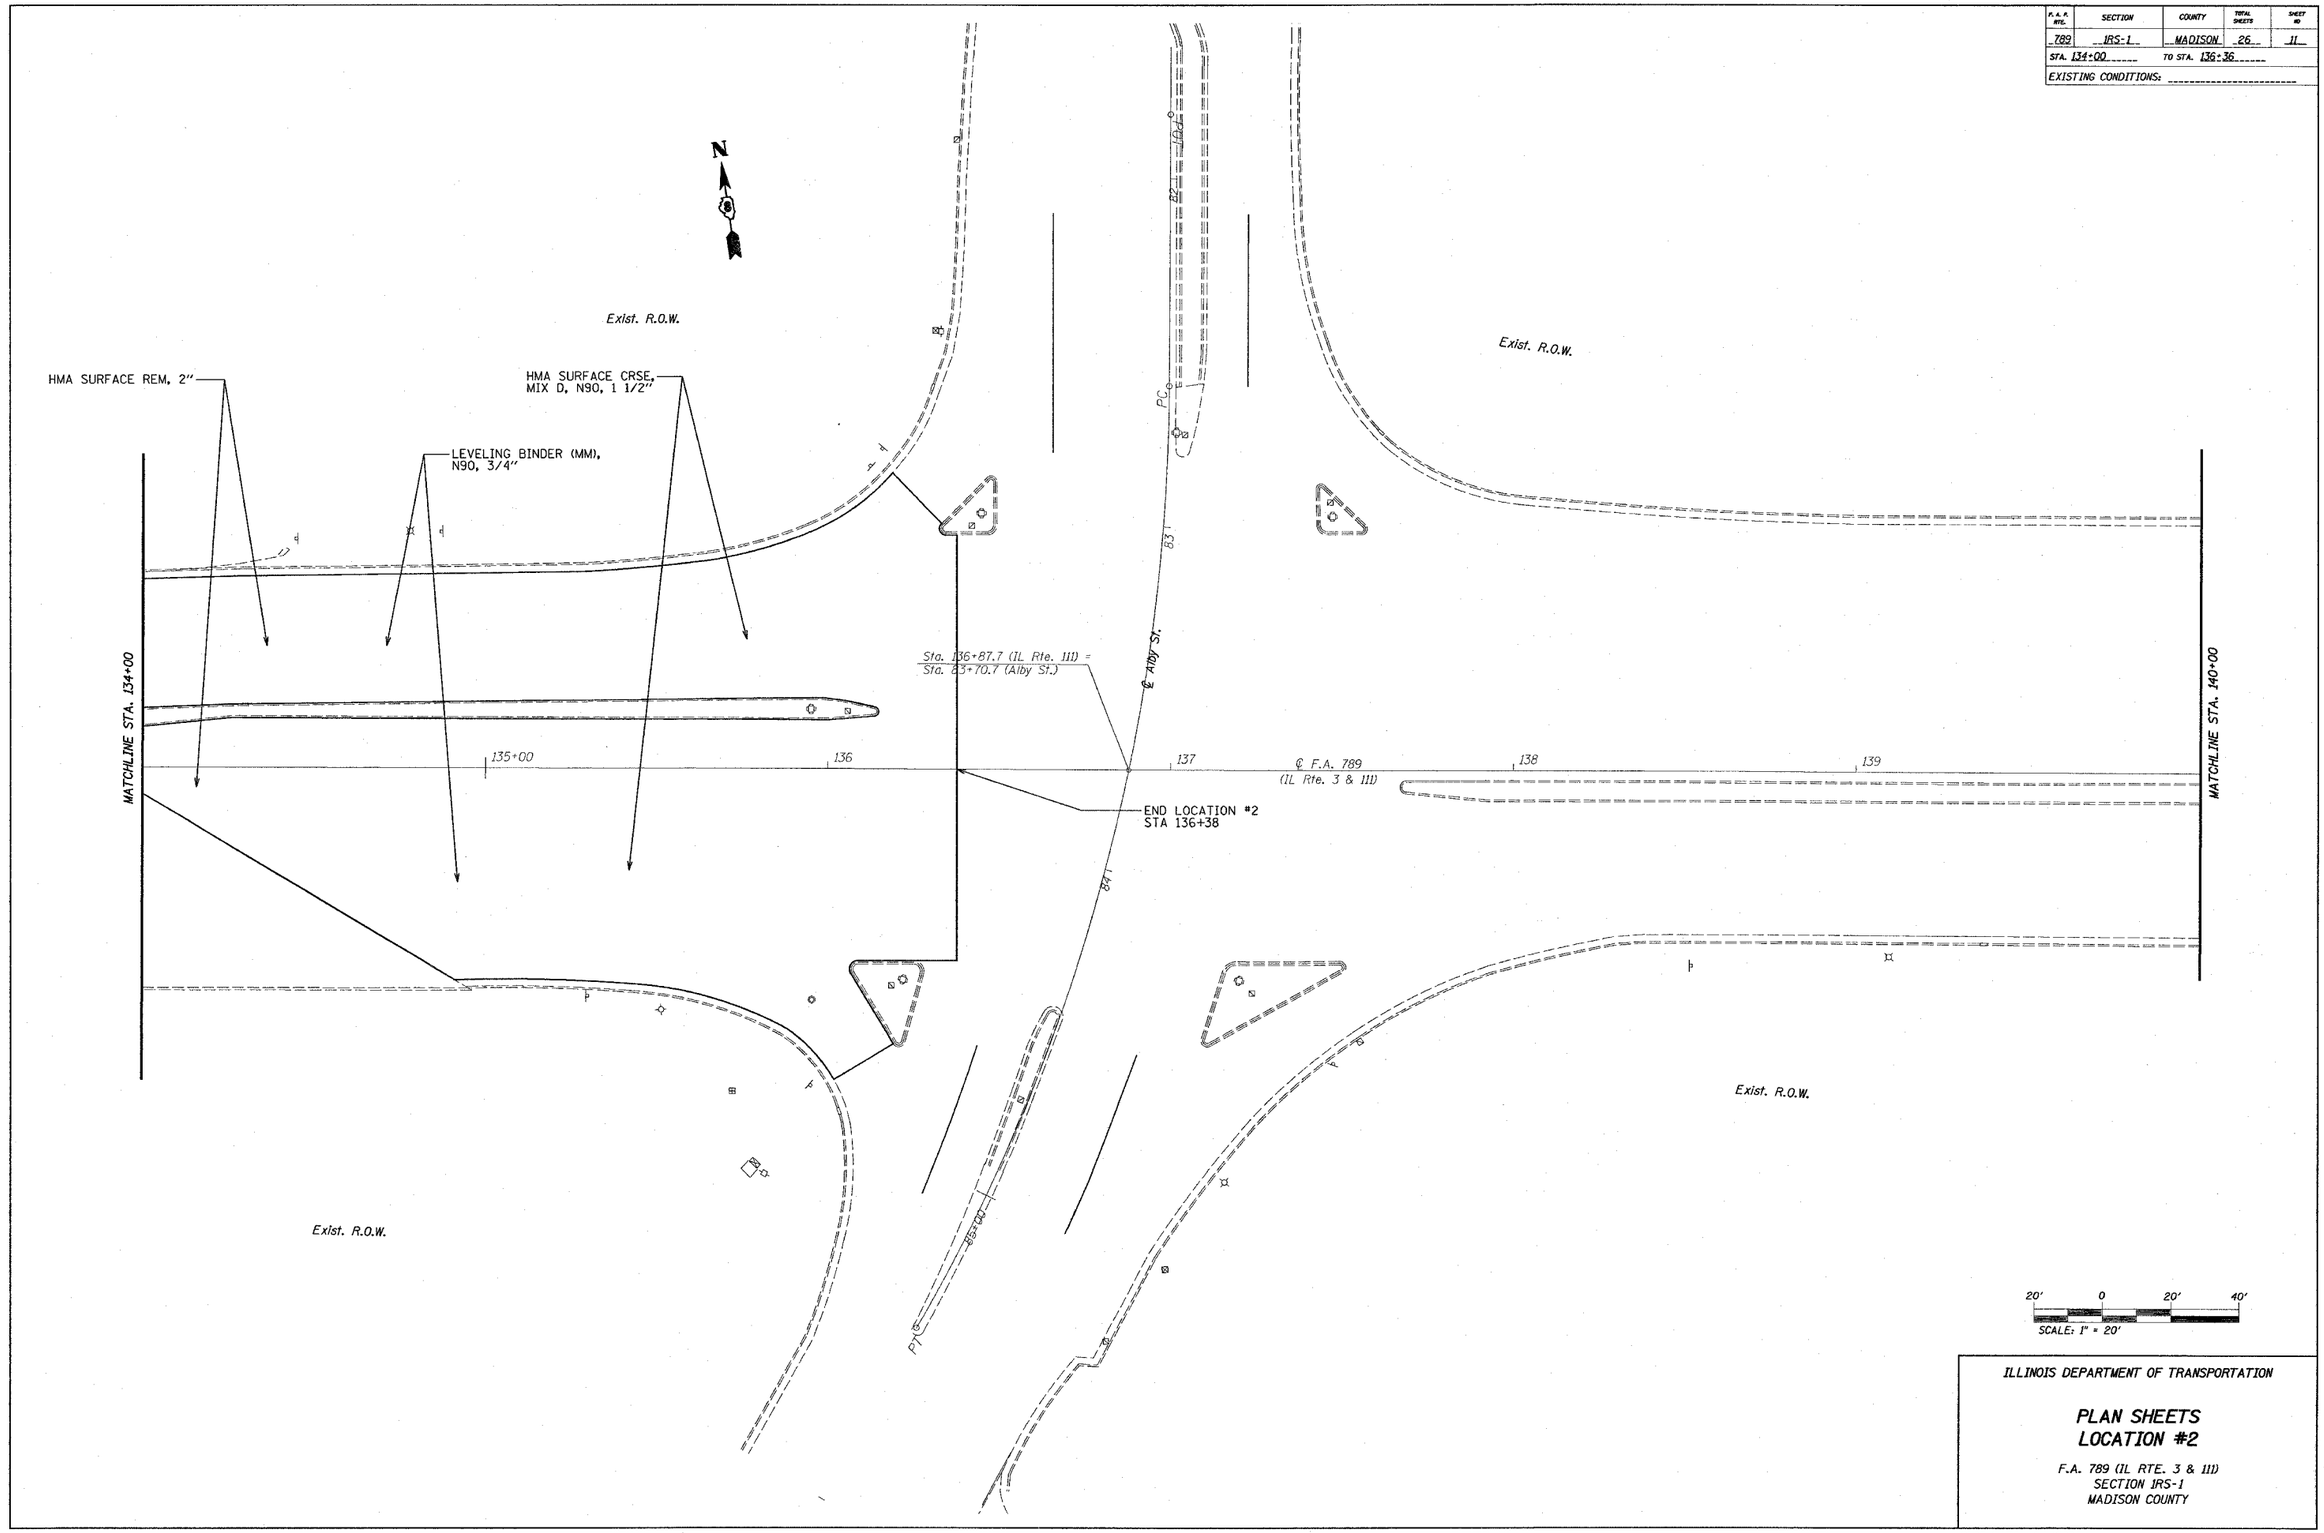

20' 0 20' 40'

SCALE: 1" = 20'

ILLINOIS DEPARTMENT OF TRANSPORTATION

PLAN SHEETS
LOCATION #2

F.A. 789 (IL RTE. 3 & 111)
SECTION IRS-1
MADISON COUNTY

PLOT DATE: 4/5/2007

#DATE#
#FILENAME#
c:\Projects\Bec63907\Eaton\Eaton63907a.dgn
REF
REF