F. A. P. RTE.	SECTION	COUNTY	TOTAL SHEETS	SHEET NO.
789	IRS-1	MADISON	26	16
STA. 5+00		TO STA. 9+37		
EXISTING CONDITIONS:				

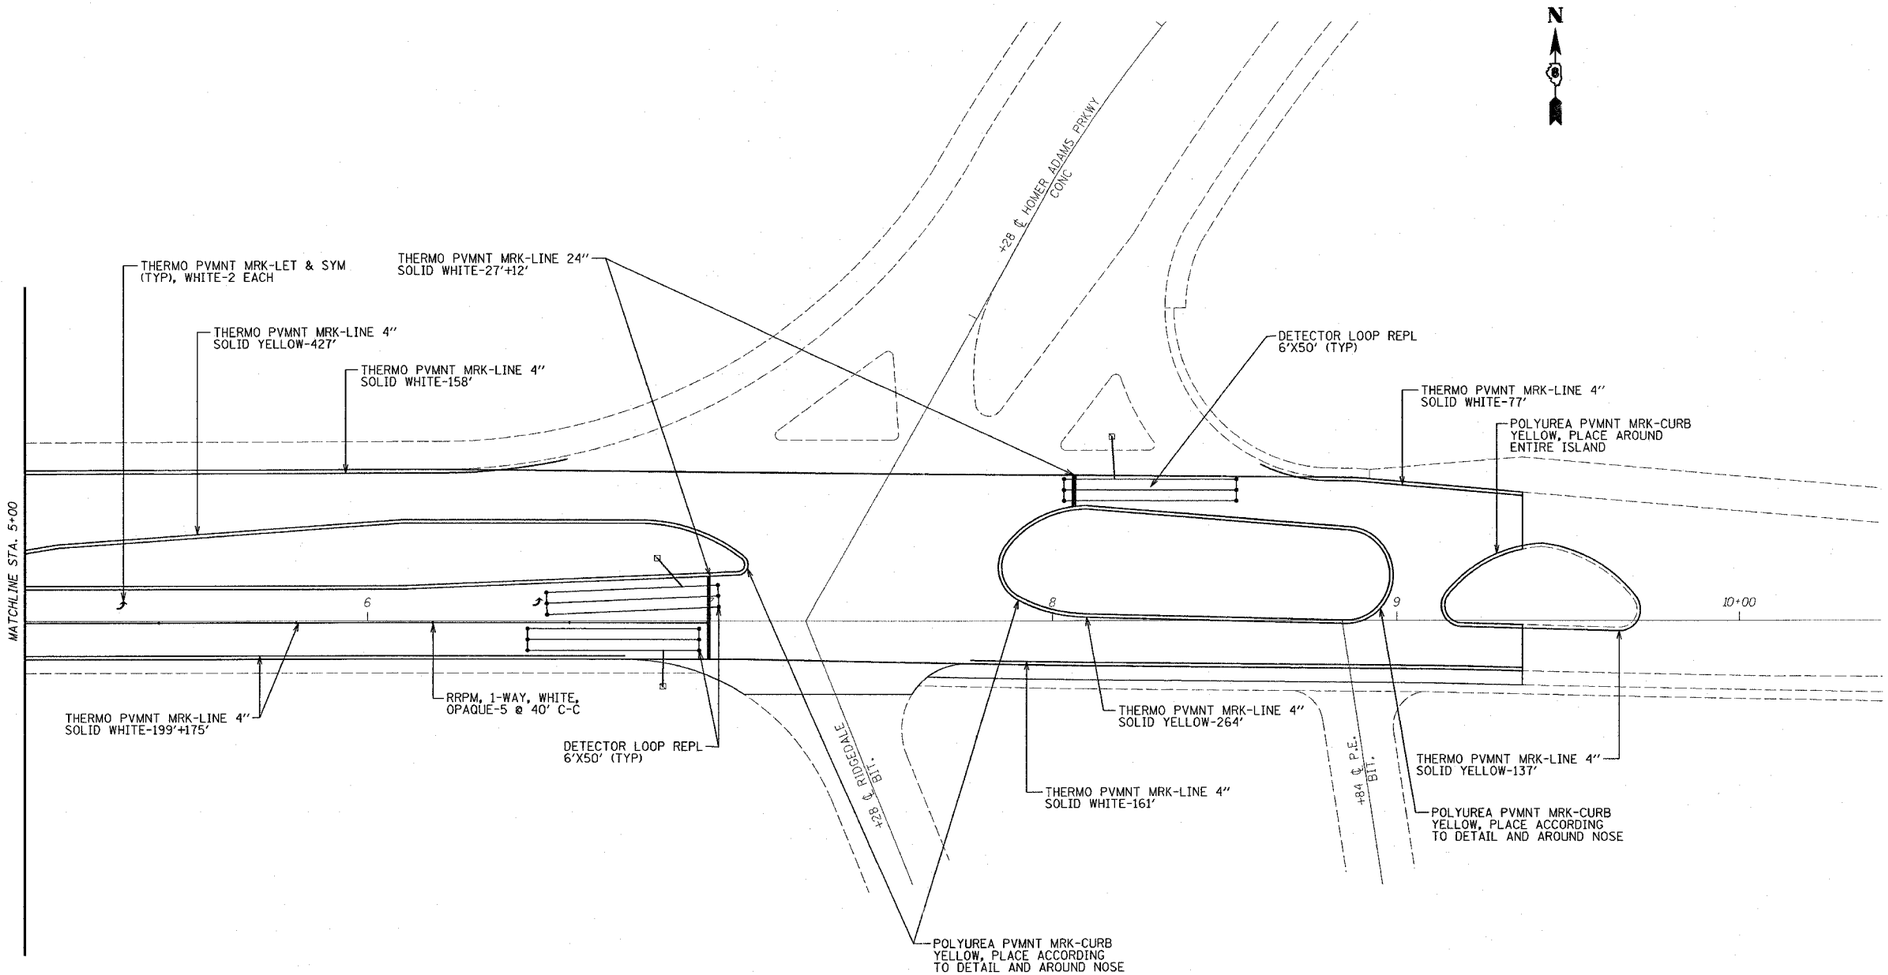

20' 0 20' 40'
SCALE: 1" = 20'

ILLINOIS DEPARTMENT OF TRANSPORTATION

PAVEMENT MARKING & ELECTRICAL LOCATION #1

F.A. 789 (IL RTE. 3 & III)
SECTION IRS-1
MADISON COUNTY

PLOT DATE: 4/5/2007

PLAN	SURVEYED	BY	DATE
NOTE BOOK	ALIGNMENT CHECKED		
NO.	PLAN PREPARED		
	PLAN CHECKED		
	CADD FILE NAME		

$$DATE$$
4/5/2007
cadprofile$$Date%%D
$$TIME$$
$$REF$$