F. A. P. RTE.	SECTION	COUNTY	TOTAL SHEETS	SHEET NO
789	IRS-1	MADISON	26	17

STA. 114+10 TO STA. 124+10

EXISTING CONDITIONS: _____

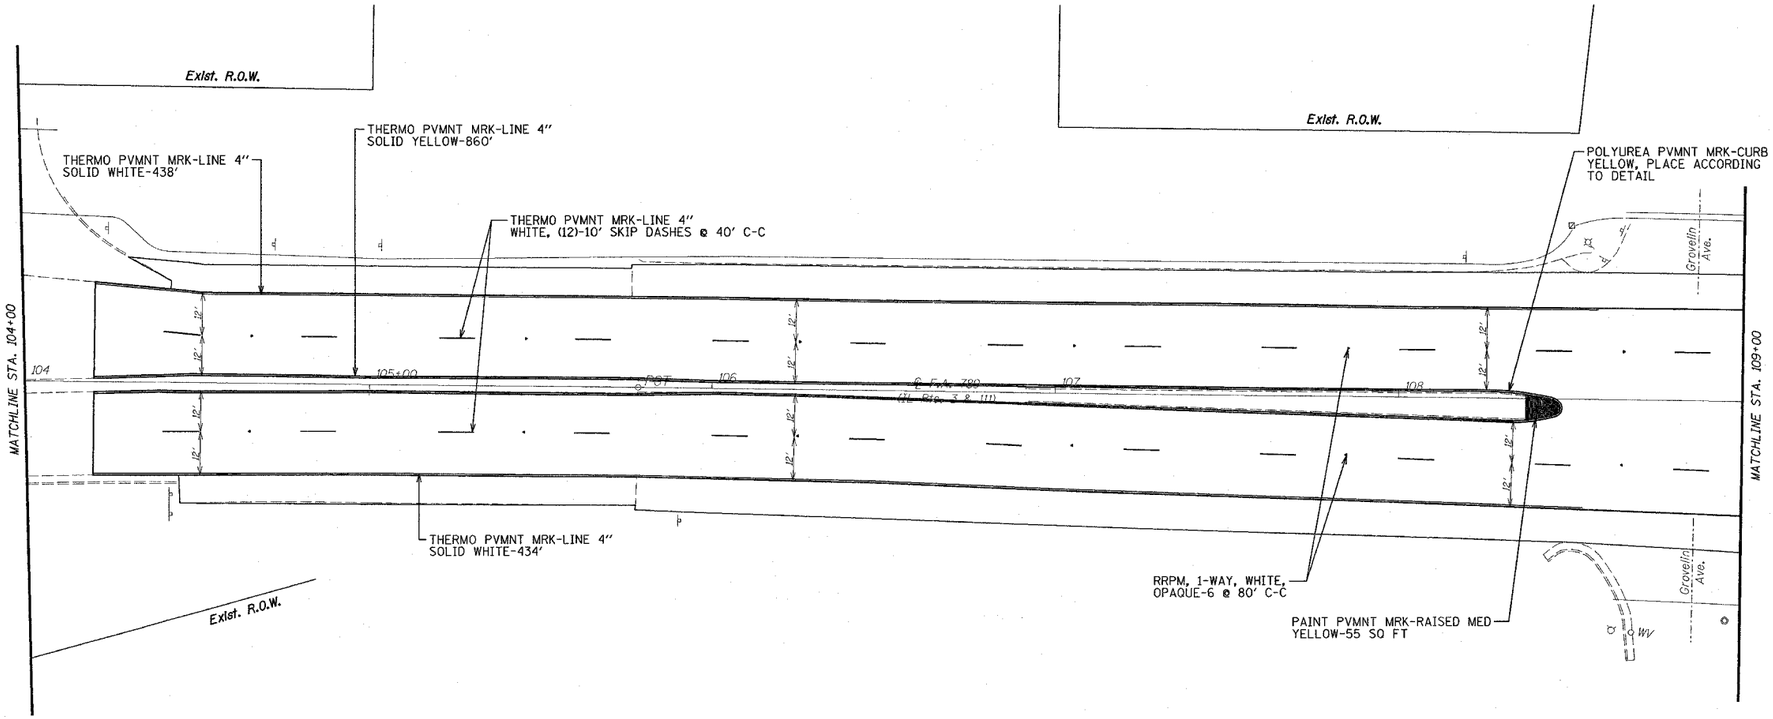

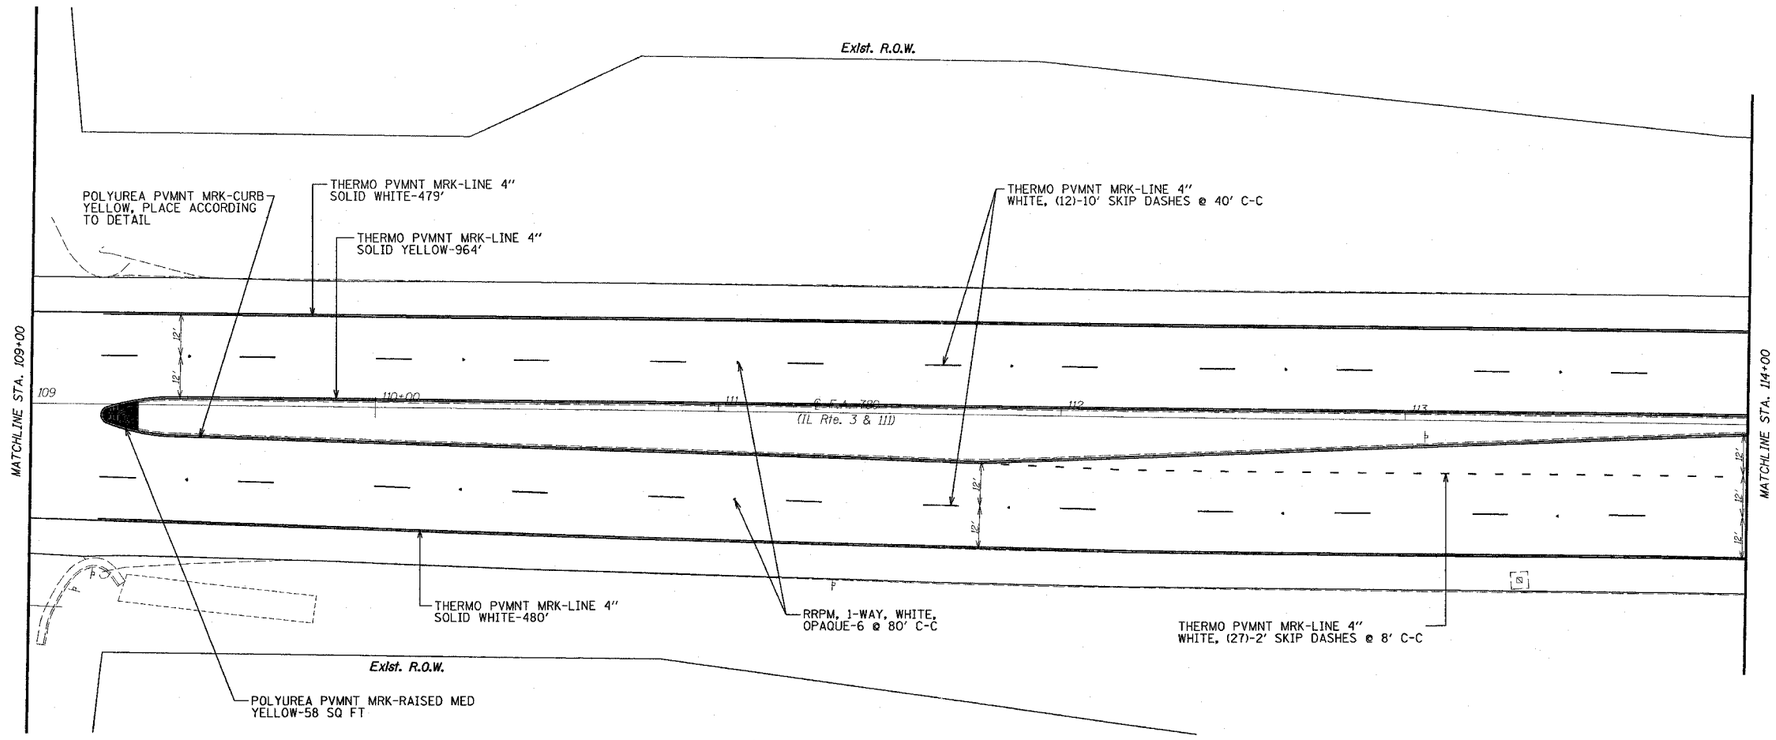

ILLINOIS DEPARTMENT OF TRANSPORTATION

PAVEMENT MARKING & ELECTRICAL LOCATION #2

F.A. 789 (IL RTE. 3 & 111)
SECTION IRS-1
MADISON COUNTY

PLOT DATE: 4/5/2007

PLAN
NOTE BOOK
NO. ____
SURVEYED
DRAWN
ALIGNMENT CHECKED
PLAN TIE MADE
BY
DATE

#DATE#
4-5-2007
c:\projects\sec08307e\plan\pm08307e.dgn
USER:
#FILE_NAME#