F. A. P. RTE.	SECTION	COUNTY	TOTAL SHEETS	SHEET NO
789	IRS-1	MADISON	26	22

STA. 257+00 TO STA. 262+00

EXISTING CONDITIONS: _____

PLAN	DATE	BY
NOTE BOOK	SURFACED	
NO. _____	PLOTTED	
	ALIGNMENT CHECKED	
	ALL OF MAT CHECKED	
	PLAN FILE NAME	

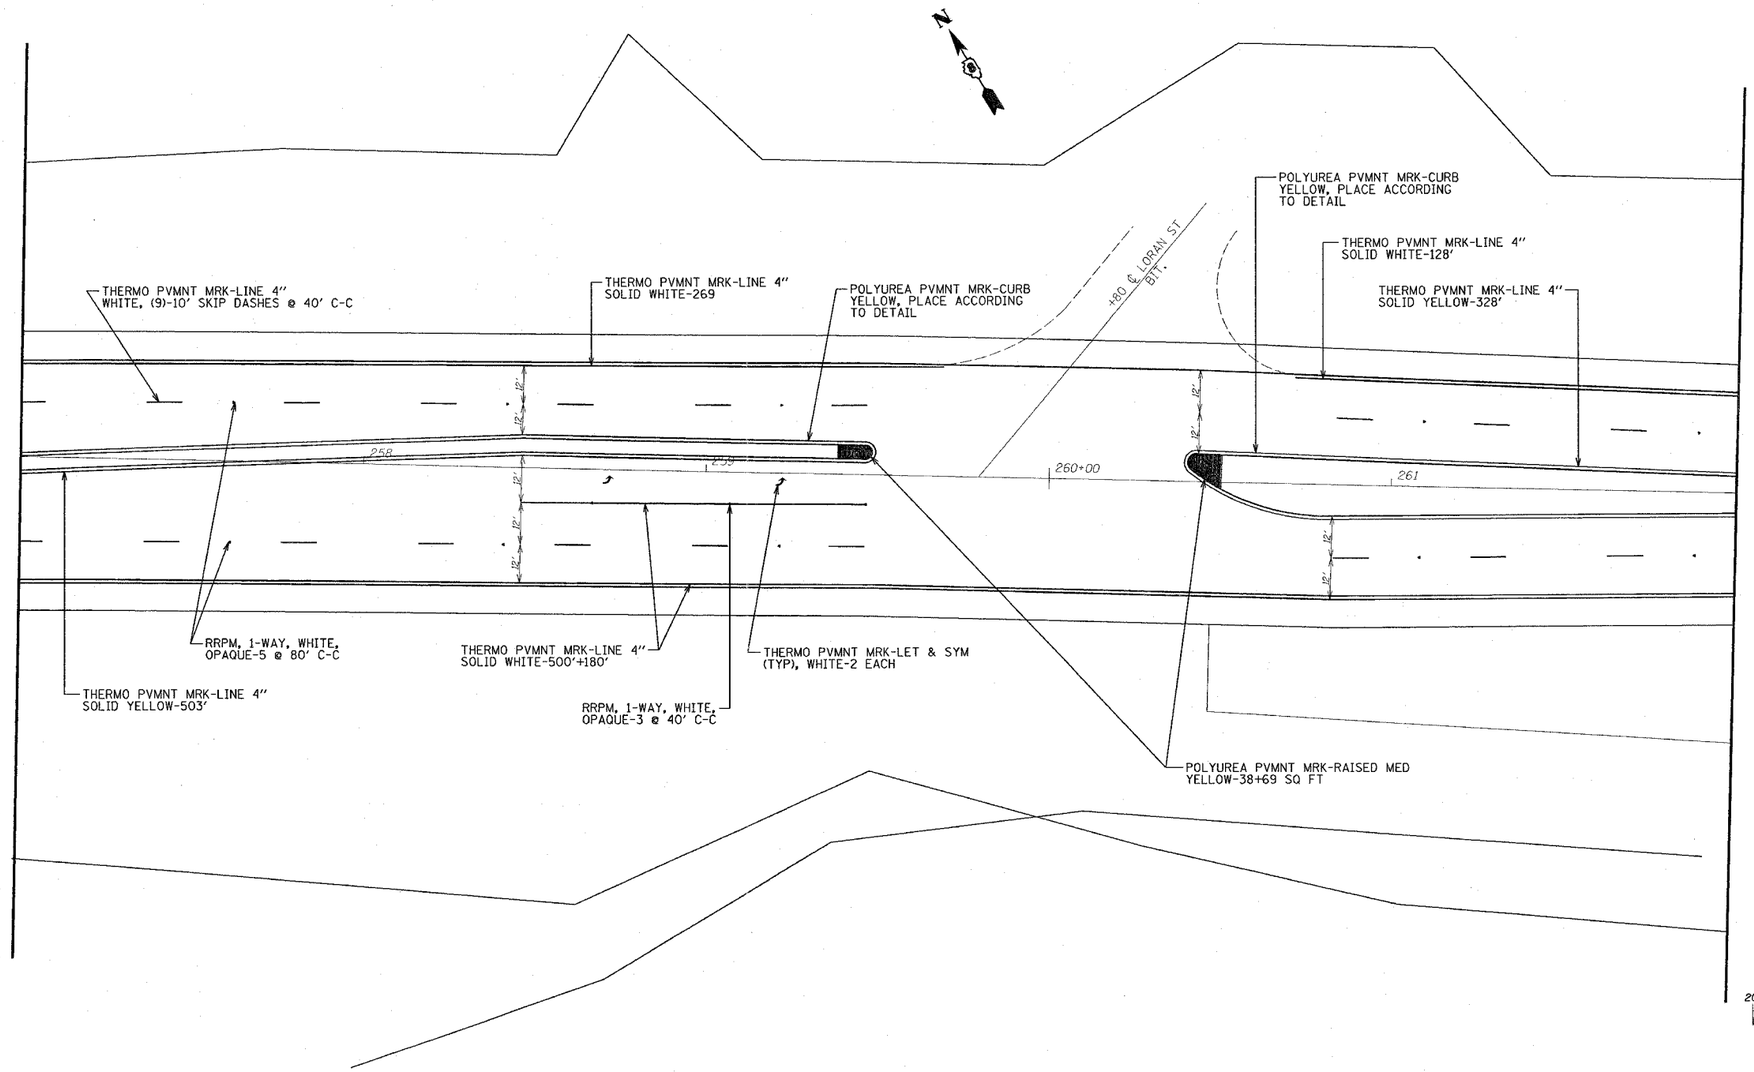

20' 0 20' 40'

SCALE: 1" = 20'

ILLINOIS DEPARTMENT OF TRANSPORTATION

PAVEMENT MARKING & ELECTRICAL LOCATION #3

F.A. 789 (IL RTE. 3 & 111)
SECTION IRS-1
MADISON COUNTY

PLOT DATE: 4/5/2007

#8031588
4/5/2007
c:\Projects\Eva08007\Plans\Eva08007a.dgn
*REF_
*REF_