F.A.P. RTE.	SECTION	COUNTY	TOTAL SHEETS	SHEET NO
789	IRS-1	MADISON	26	23

STA. 262+00 TO STA. 263+87

EXISTING CONDITIONS:

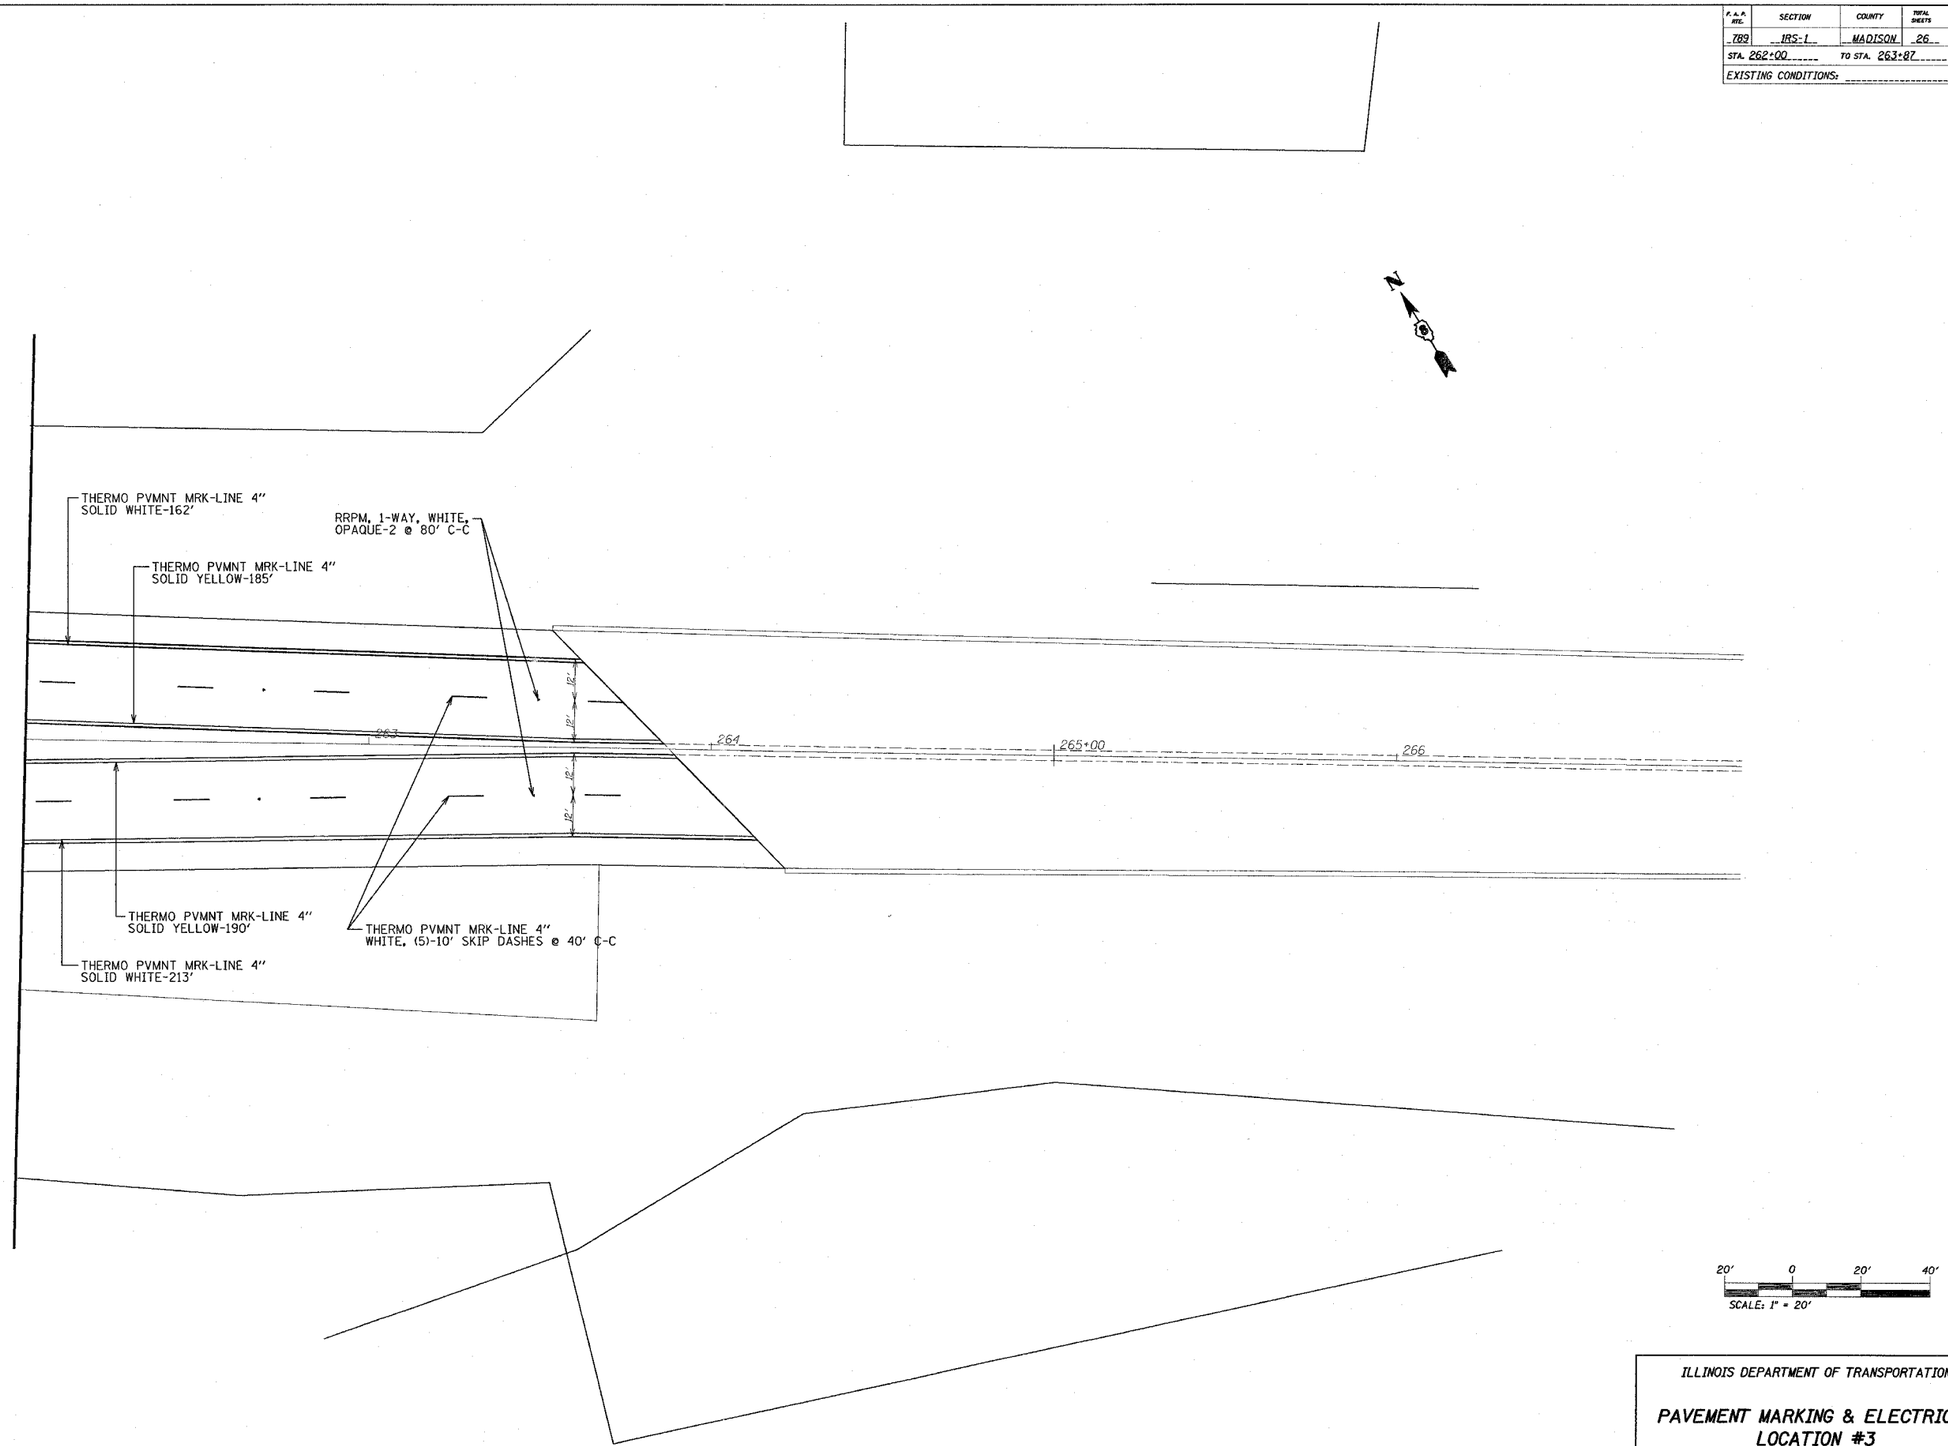

ILLINOIS DEPARTMENT OF TRANSPORTATION

PAVEMENT MARKING & ELECTRICAL LOCATION #3

F.A. 789 (IL RTE. 3 & 111)
SECTION IRS-1
MADISON COUNTY

PLOT DATE: 4/5/2007

PLAN	SURVEYED	BY	DATE
	PLOTTED		
NOTE BOOK	ALIGNMENT CHECKED		
NO.	RT. OF WAY CHECKED		
	CADD FILE NAME		

$$DATE$$
4/5/2007
c:\projects\pw08007\plan\pln08007a.dgn
*REF_
*REF_