F.A.U. RTE.	SECTION	COUNTY	TOTAL SHEETS	SHEET NO.
	04-00235-00-BT	COOK	52	18
STA.		TO STA.		
FED. ROAD DIST. NO.	ILLINOIS	FED. AID PROJECT		

CONTRACT NO. 83944 CMM-8003(470)

COOK COUNTY
CITY OF EVANSTON

DAVIS STREET
(EXISTING)

N

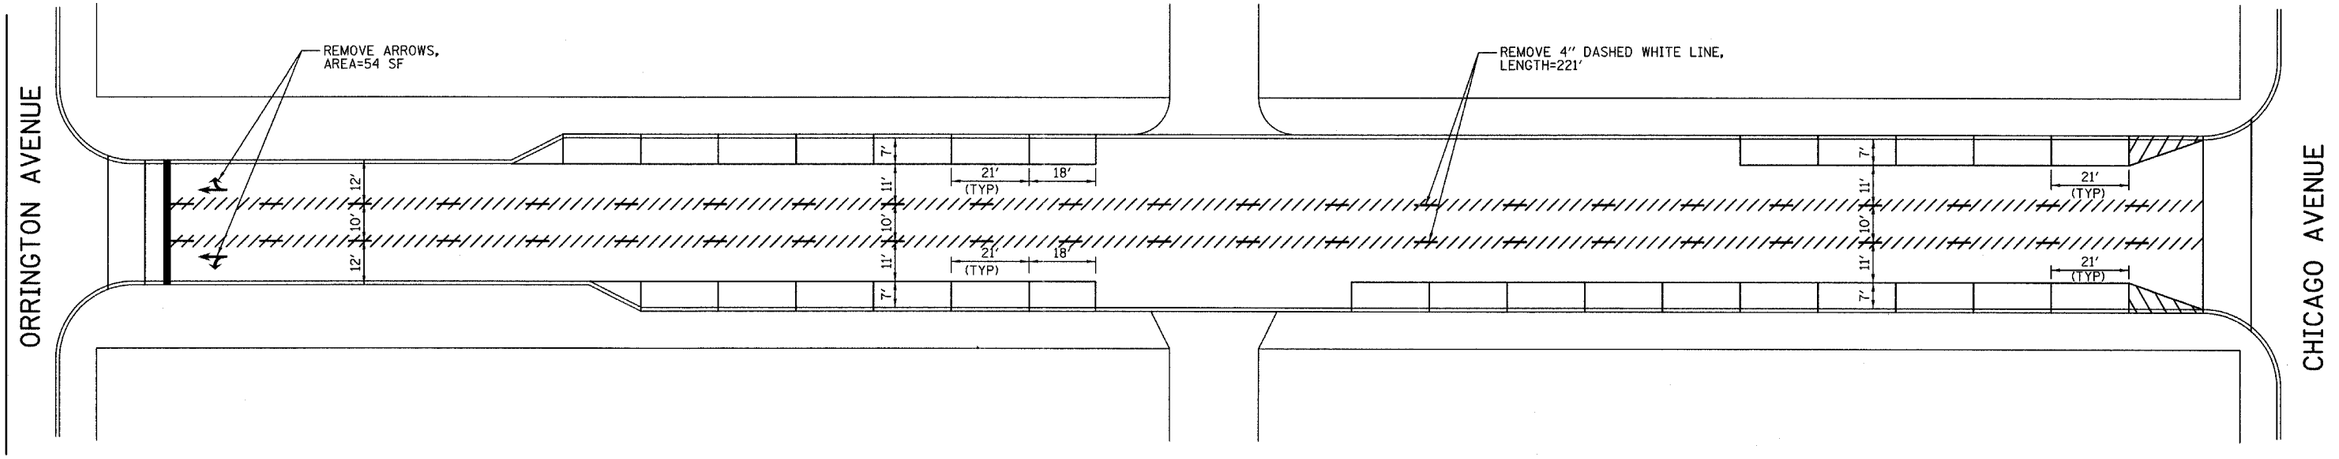

DAVIS STREET
(PROPOSED)

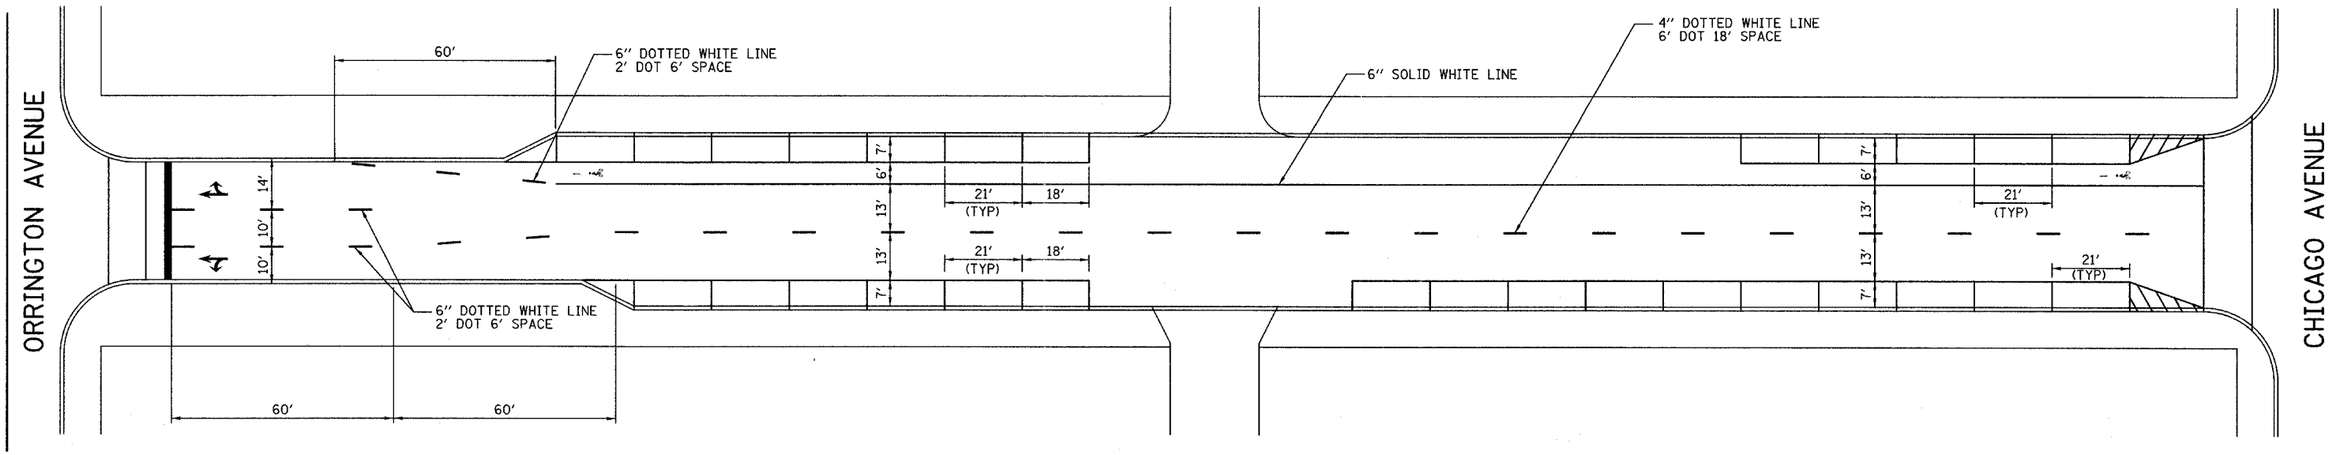

NOTES:

(1) PROPOSED PAVEMENT MARKINGS ON THIS SHEET SHALL BE THERMOPLASTIC.

(2) PROPOSED PAVEMENT MARKINGS ARE LABELED.

PROPOSED PAVEMENT MARKING	UNIT	QUANTITY
4" YELLOW LINE, THERMOPLASTIC	FOOT	0
4" WHITE LINE, THERMOPLASTIC	FOOT	81
6" WHITE LINE, THERMOPLASTIC	FOOT	382
LETTERS AND SYMPBOLS, THERMOPLASTIC	S.F.	92
PAVEMENT MARKING REMOVAL	S.F.	128

REVISIONS NAME	DATE

VILLAGE OF EVANSTON
PROPOSED IMPROVEMENT

PAVEMENT MARKING PLAN
DAVIS STREET
SHEET 14 OF 33

SCALE: 1"=20'-0" (APPROXIMATE) DRAWN BY: BK/NSB

DATE: 05-29-2007 CHECKED BY: DAJ

TY LIN INTERNATIONAL

PLAN: BY | DATE | SURVEYED | PLOTTED | ALIGNMENT CHECKED | GRADES CHECKED | NOTE BOOK | NO. | CADD FILE NAME

PROFILE: BY | DATE | SURVEYED | PLOTTED | GRADES CHECKED | STRUCTURE NO(S)/ATN'S CHKD | NOTE BOOK | NO.