F.A.U. RTE.	SECTION	COUNTY	TOTAL SHEETS	SHEET NO.
	04-00235-00-BT	COOK	52	20
STA.	TO STA.			
FED. ROAD DIST. NO.	ILLINOIS	FED. AID PROJECT		

CONTRACT NO. 83944 CMM-8003(470)

DODGE AVENUE
(PROPOSED)

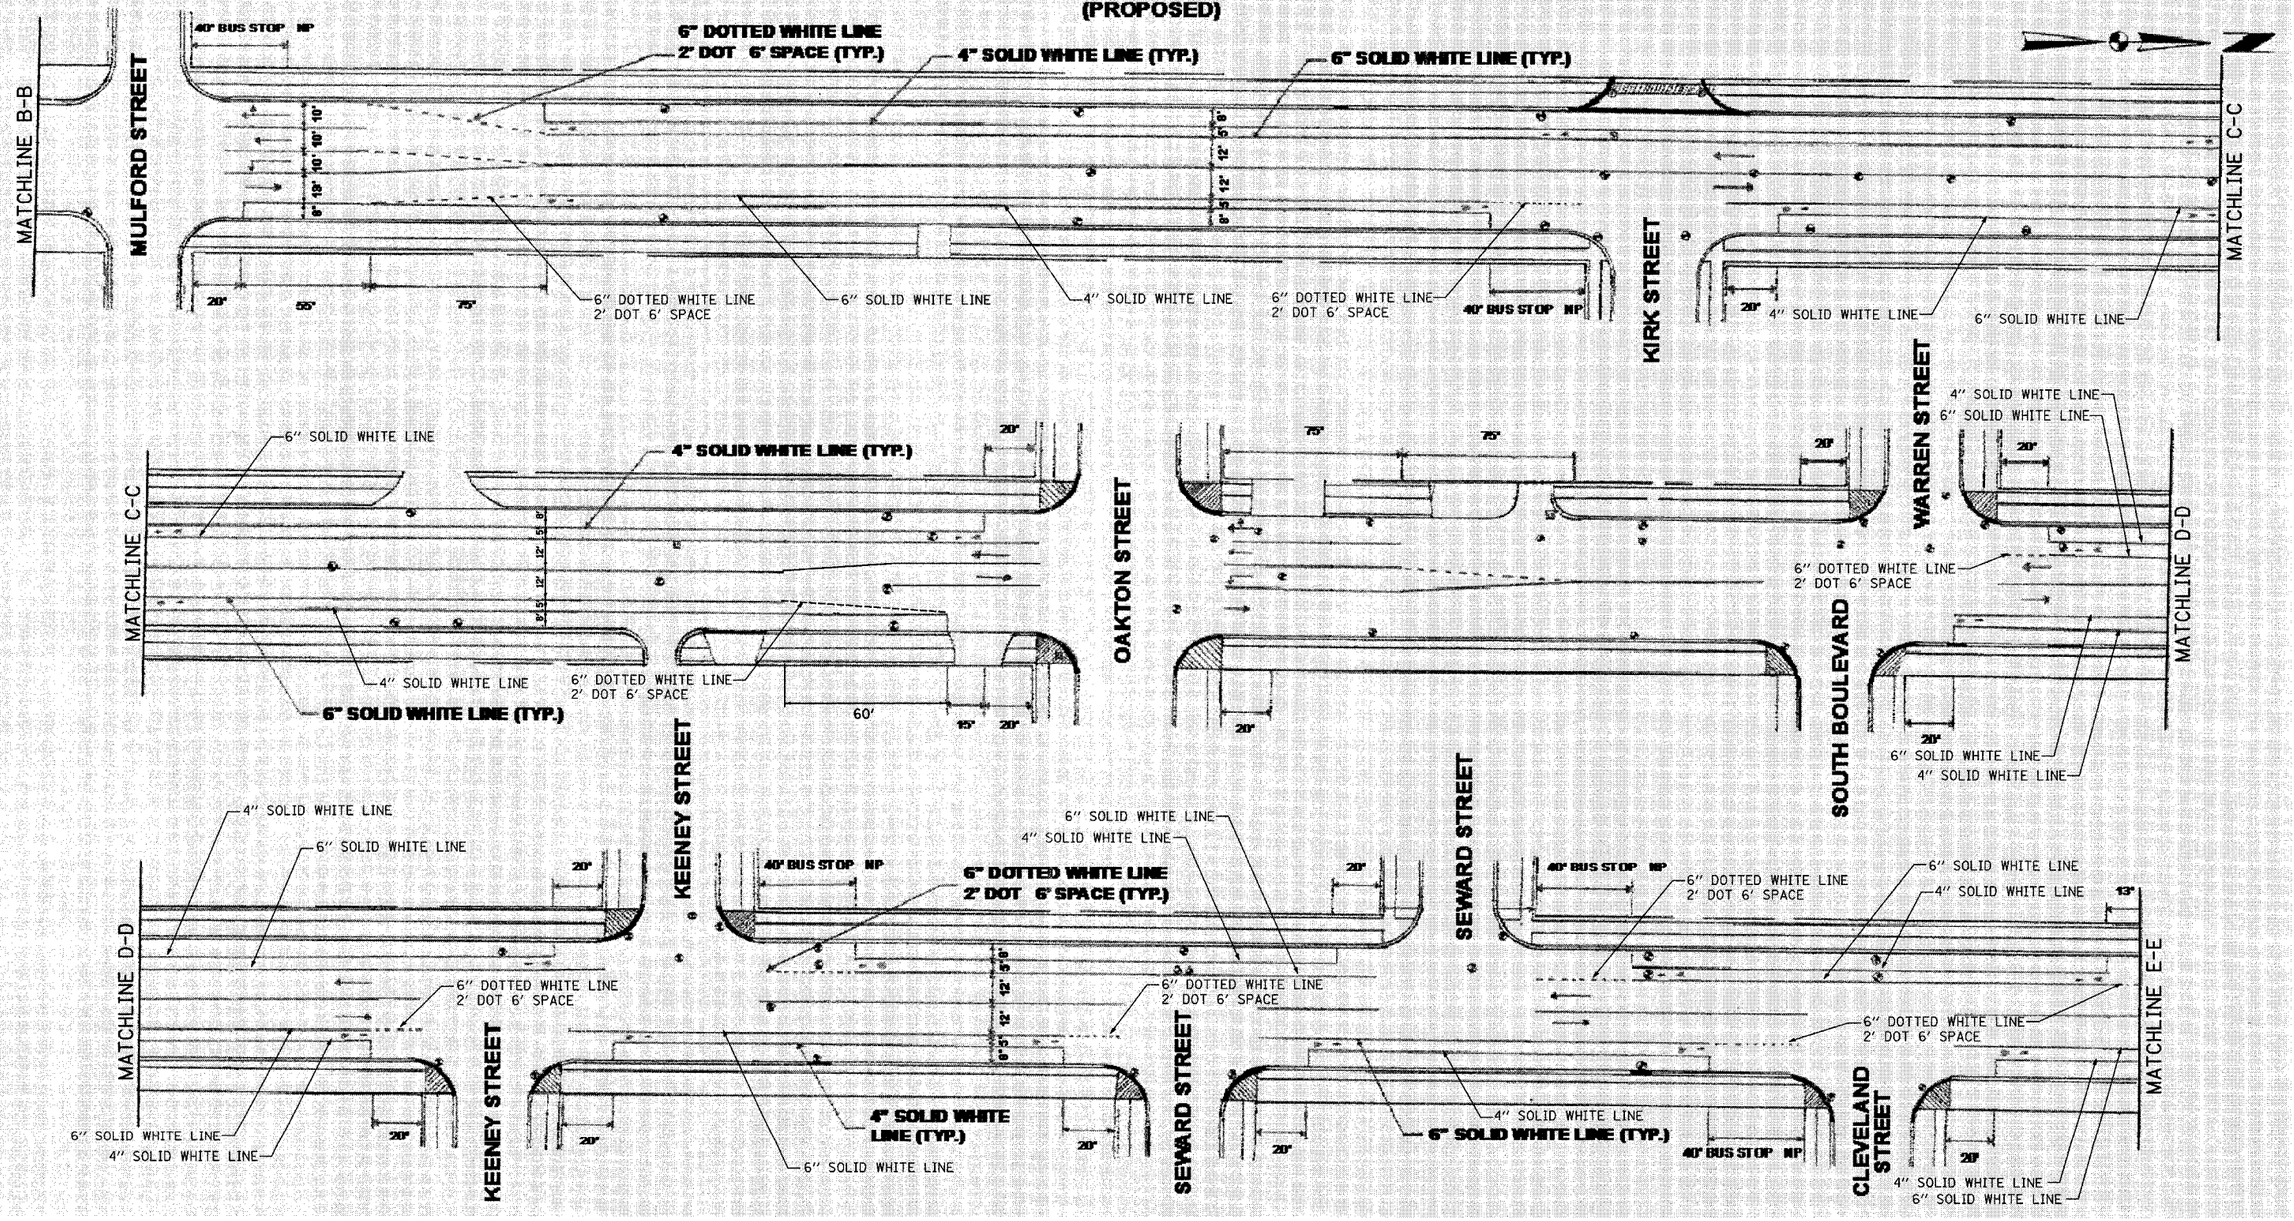

NOTES:

(1) PROPOSED PAVEMENT MARKINGS ON THIS SHEET SHALL BE THERMOPLASTIC.

(2) PROPOSED PAVEMENT MARKINGS ARE LABELED.

PAVEMENT MARKING REMOVAL NOTES:

(1) REMOVE 6" SOLID WHITE LINE, PARKING STRIPING, ALONG NORTHBOUND AND SOUTHBOUND DODGE AVENUE, FROM MULFORD STREET TO APPROXIMATELY 100' NORTH OF CLEVELAND STREET (EXCLUDING FROM OAKTON STREET TO WARREN STREET).

ITEMS THIS SHEET:

PROPOSED PAVEMENT MARKING	UNIT	QUANTITY
4" YELLOW LINE, THERMOPLASTIC	FOOT	0
4" WHITE LINE, THERMOPLASTIC	FOOT	3538
6" WHITE LINE, THERMOPLASTIC	FOOT	3452
LETTERS AND SYMBOLS, THERMOPLASTIC	S.F.	428
PAVEMENT MARKING REMOVAL	S.F.	1937

REVISIONS NAME	DATE

VILLAGE OF EVANSTON

PROPOSED IMPROVEMENT

PAVEMENT MARKING PLAN

DODGE AVENUE

SHEET 16 OF 33

SCALE: 1"=30'-0" (APPROXIMATE) DRAWN BY: BK/NSB

DATE: 05-29-2007 CHECKED BY: DAJ

TYLIN INTERNATIONAL

PLAN: SURVEYED, PLOTTED, CHECKED, AS NOTED, STRUCTURE NO'S/MS CARD, NOTE BOOK, NO.

PROFILE: SURVEYED, PLOTTED, CHECKED, AS NOTED, STRUCTURE NO'S/MS CARD, NOTE BOOK, NO.

BY | DATE