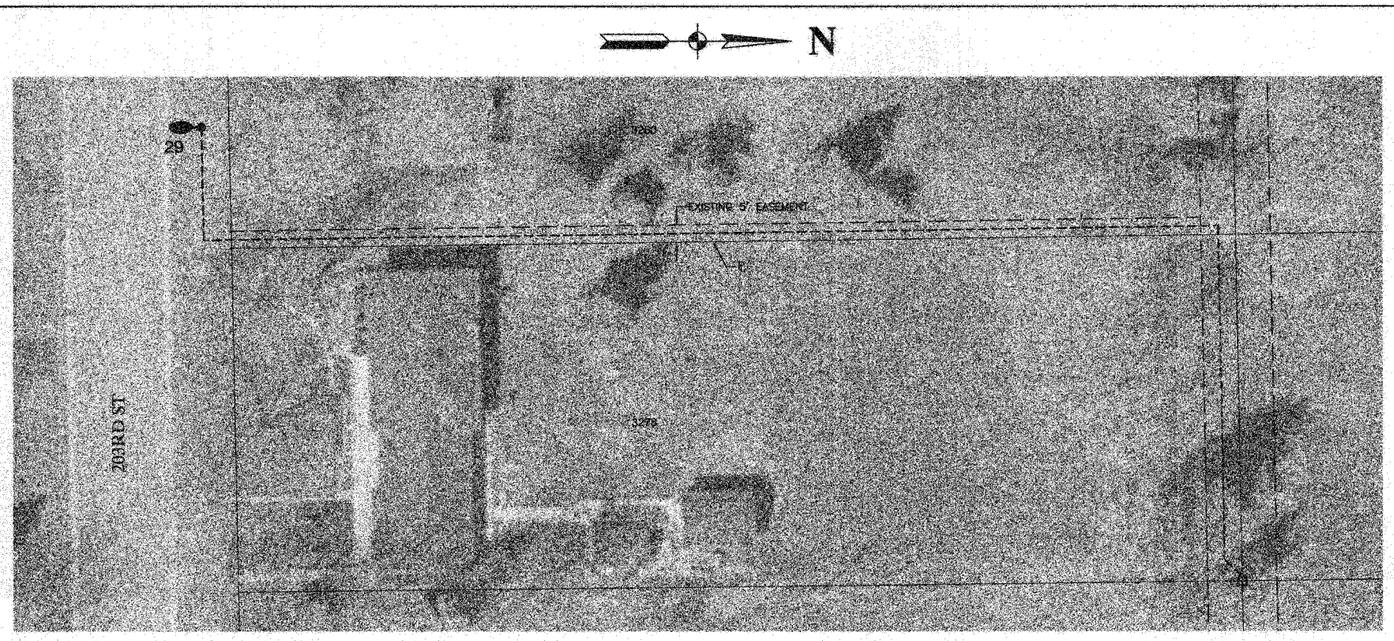

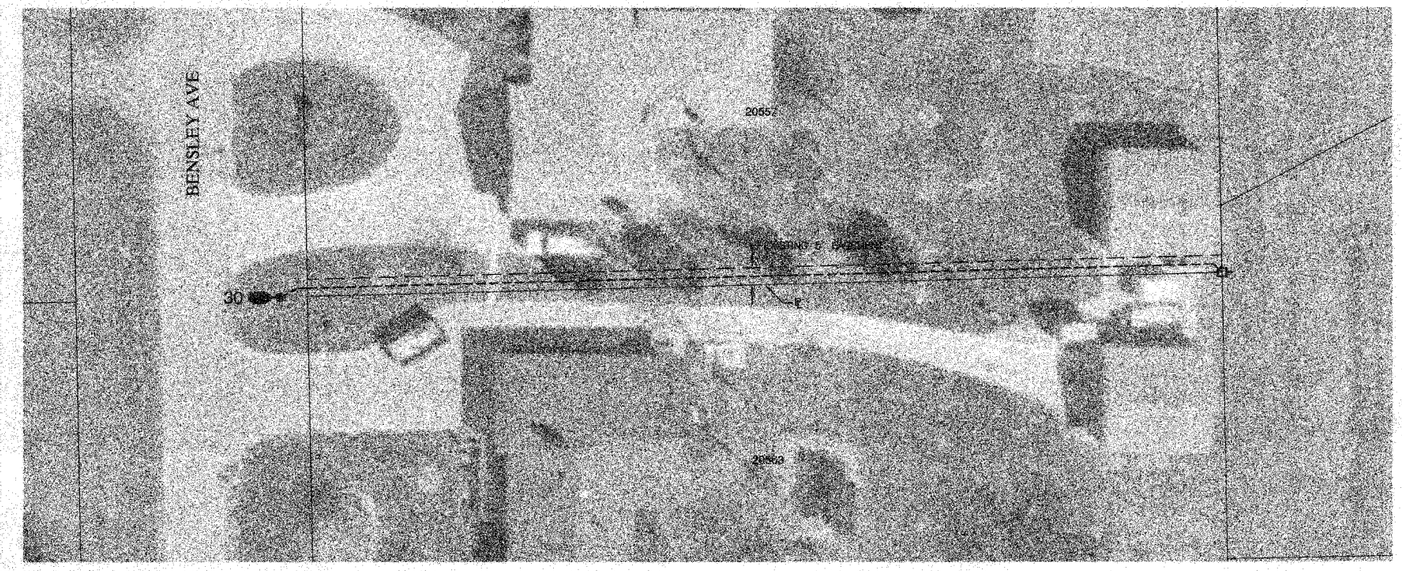

F. A. U. RTE.	SECTION	COUNTY	TOTAL SHEETS	SHEET NO
	05-00021-00-LT	COOK	13	11
FED. ROAD DIST. NO. 1	ILLINOIS	FED. AID PROJECT HD-8003(535)		

CONTRACT NO. 83946

N

SCALE: 1"=20'

LEGEND

- # PROPOSED LIGHT LOCATION
- PROPOSED UNDERGROUND CABLE
- EXISTING COMED PEDESTAL
- EXISTING COMED TRANSFORMER
- EXISTING COMED POWER POLE
- EXISTING UTILITY EASEMENT

Source: Cook County, Illinois 1:1200 - Scale
2002 Parcels, Version 1.0, June 2002
2003 Black & White Digital Orthoimagery, 2003

ROBINSON ENGINEERING, LTD.
CONSULTING REGISTERED PROFESSIONAL ENGINEERS AND PROFESSIONAL LAND SURVEYORS
17000 SOUTH PARK AVENUE · SOUTH HOLLAND, ILLINOIS 60473
(708) 331-6700 FAX (708) 331-3626
© COPYRIGHT 2007
ILLINOIS DESIGN FIRM REGISTRATION NO. 184001128

BEACON STREET LIGHTING
MFT SECTION NO. 05-00021-00-LT
PLAN SHEET
LOCATIONS 29 & 30
LYNWOOD, ILLINOIS

Drawn by: RG	Date: 03/27/07
Checked by: EJT	Scale: 1"=20'
Sheet 11 of 13	Project No. 05-488

REVISIONS		
No.	Date	Remarks