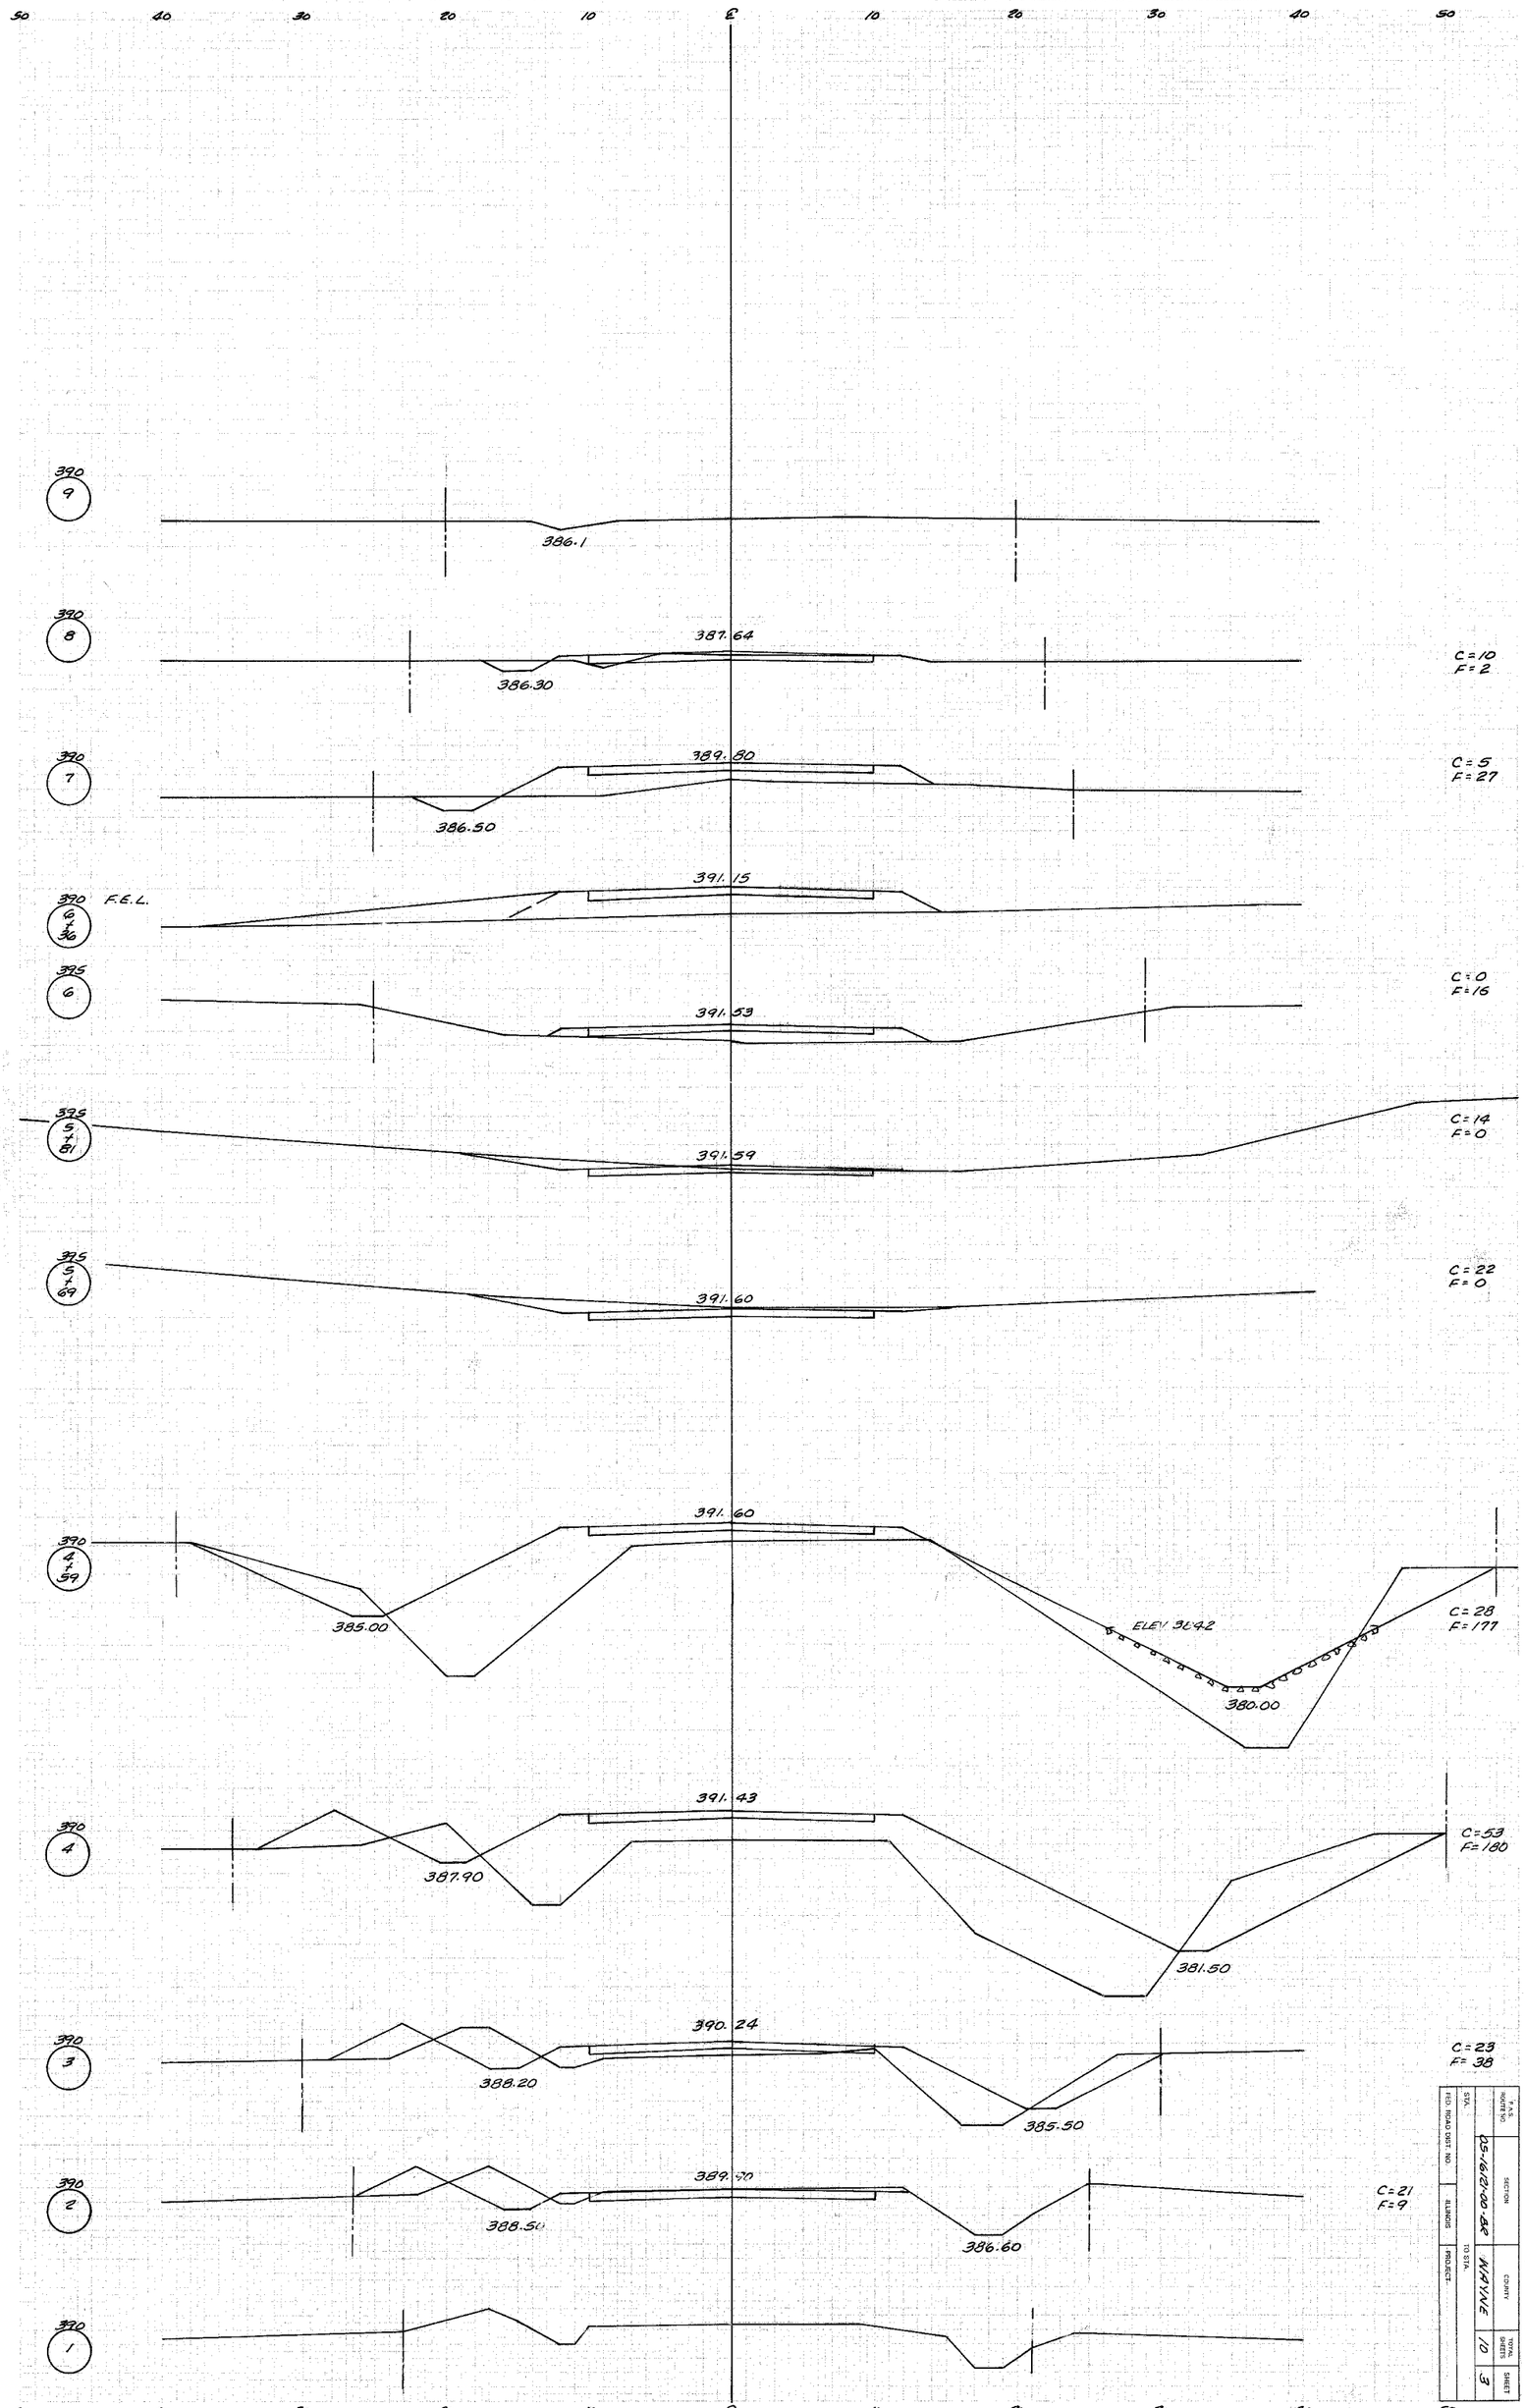

CONTRACT NO. 95517

F.A.S. ROUTE NO.	SECTION	COUNTY	TOTAL SHEETS	SHEET
	05-16121-00-BR	WAYNE	10	3
STA.	TO STA.			
FED. ROAD DIST. NO.	ILLINOIS	PROJECT		