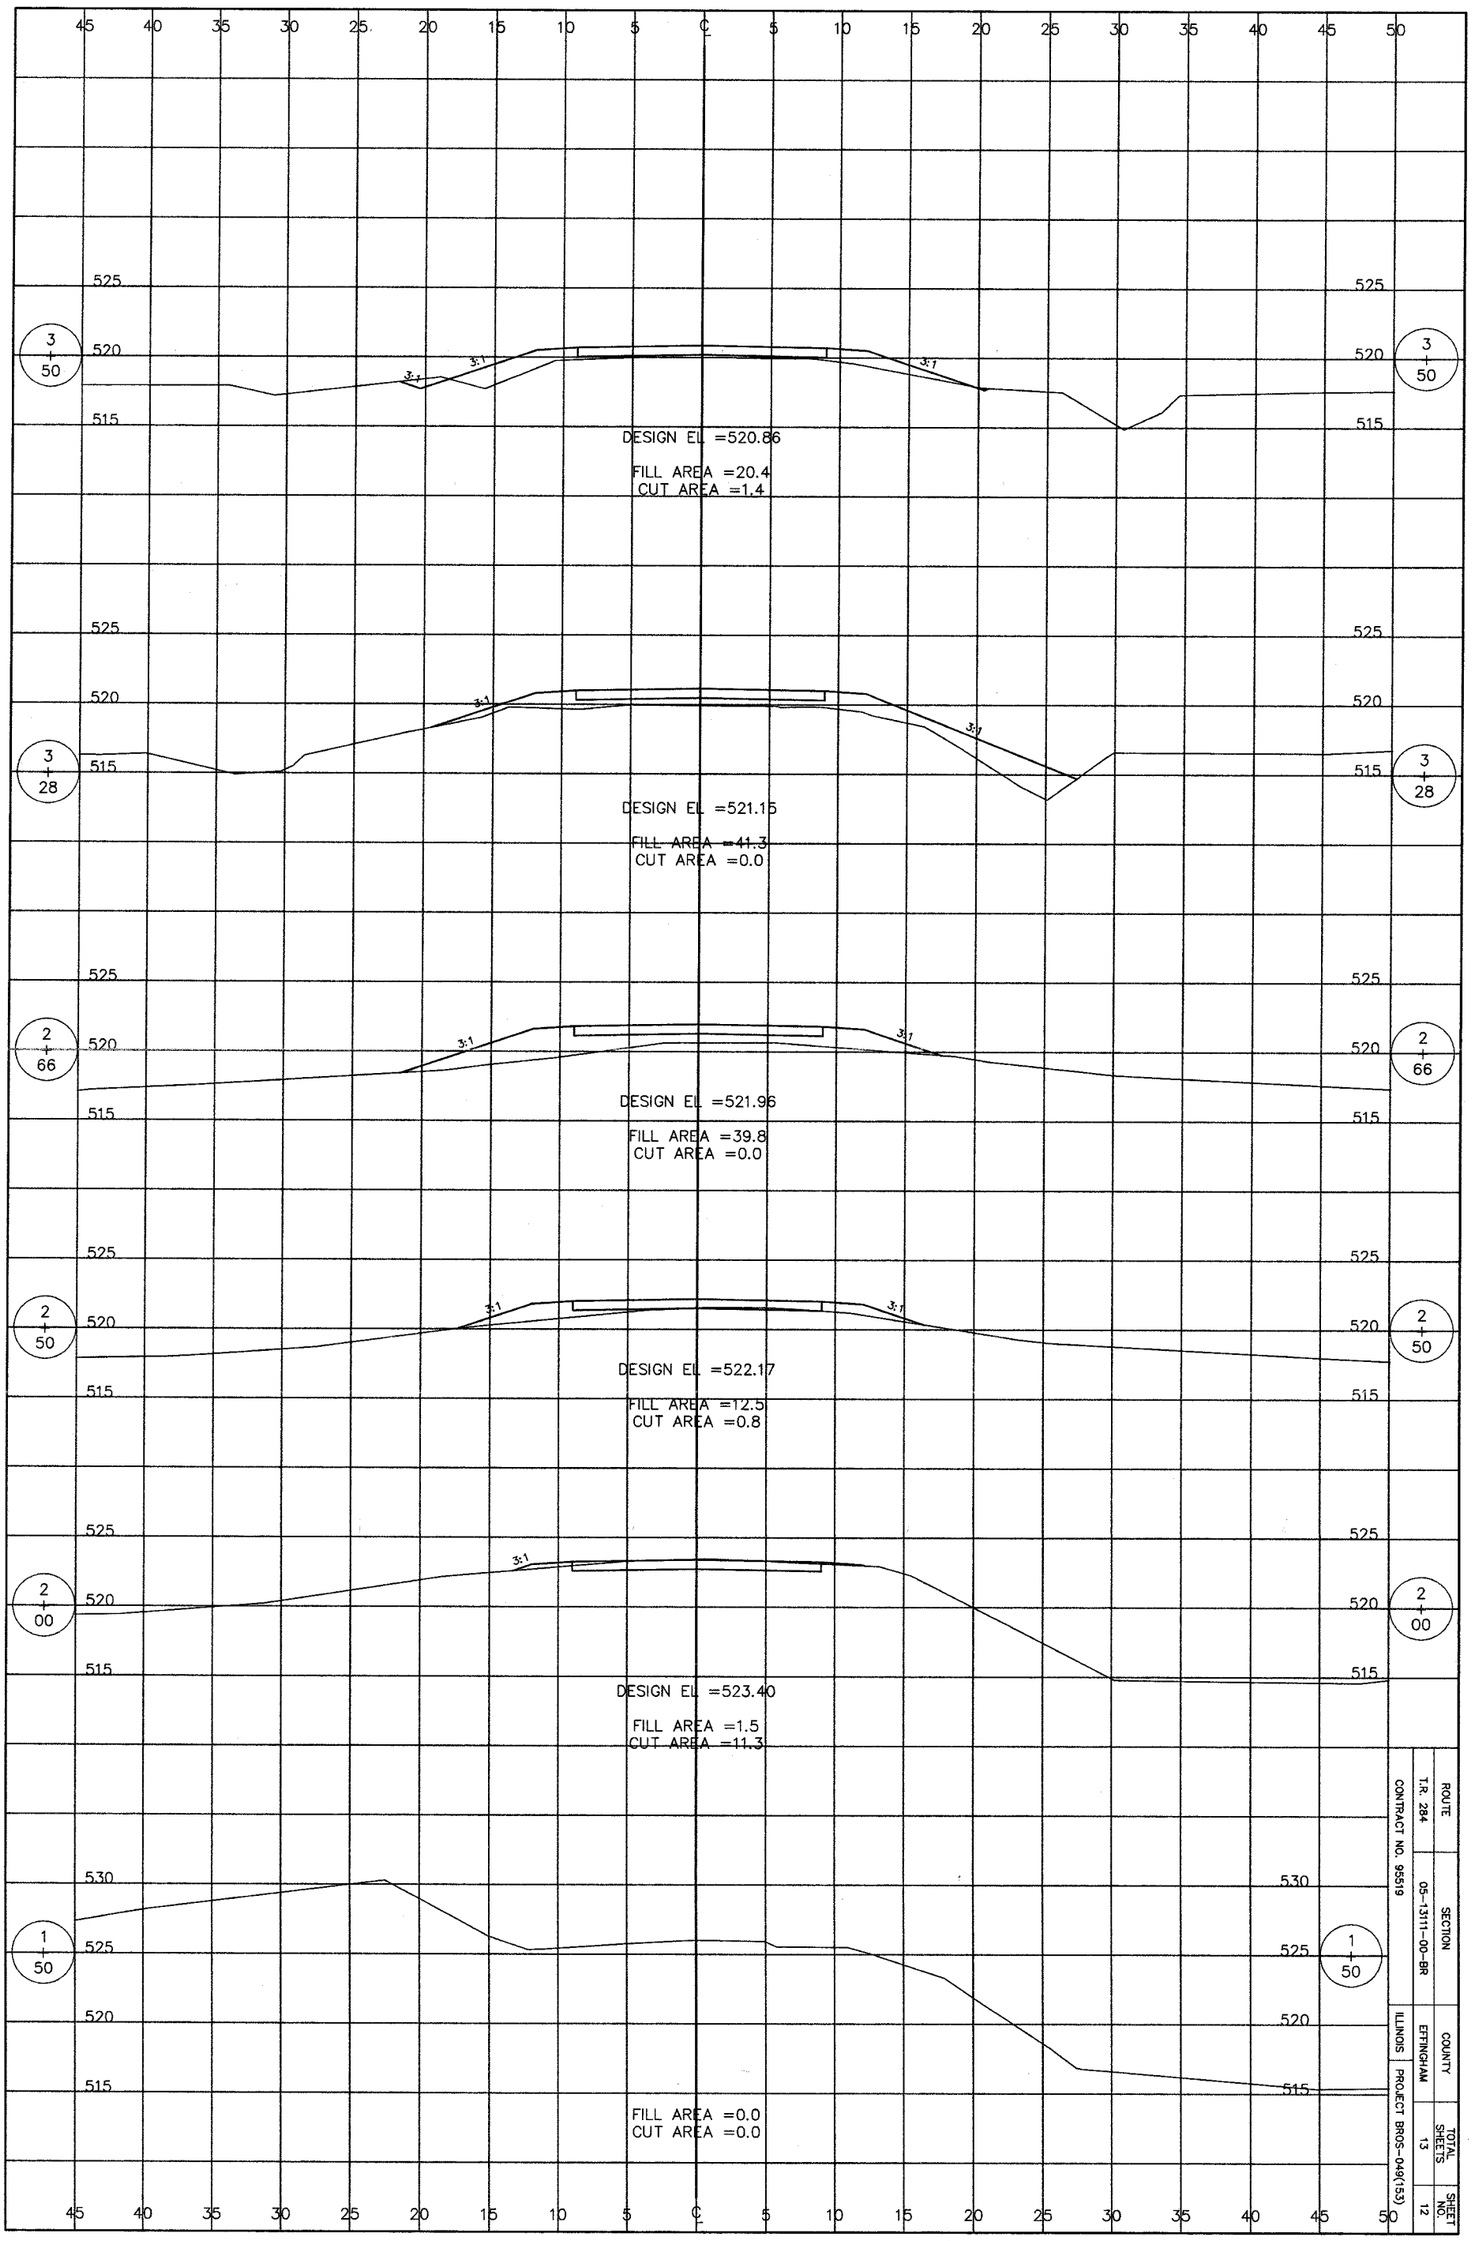


| ROUTE | SECTION | COUNTY | TOTAL SHEETS | SHEET NO. |
|---|---|---|---|---|
| T.R. 284 | 05-13111-00-BR | EFFINGHAM | 13 | 12 |

CONTRACT NO. 95519

ILLINOIS PROJECT BR05-049(153)