F.A.U. RTE.	SECTION	COUNTY	TOTAL SHEETS	SHEET NO.
8883	05-00090-01-TL	MADISON	39	7
FED. ROAD DIST. NO. _	ILLINOIS	FED. AID PROJECT		

CONTRACT NO. 97313

FINAL SURVEY	BY	DATE
SURVEYED		
PLOTTED		
NOTE BOOK		
TEMPLATE		
AREAS		
AREAS CHECKED		
NO.		

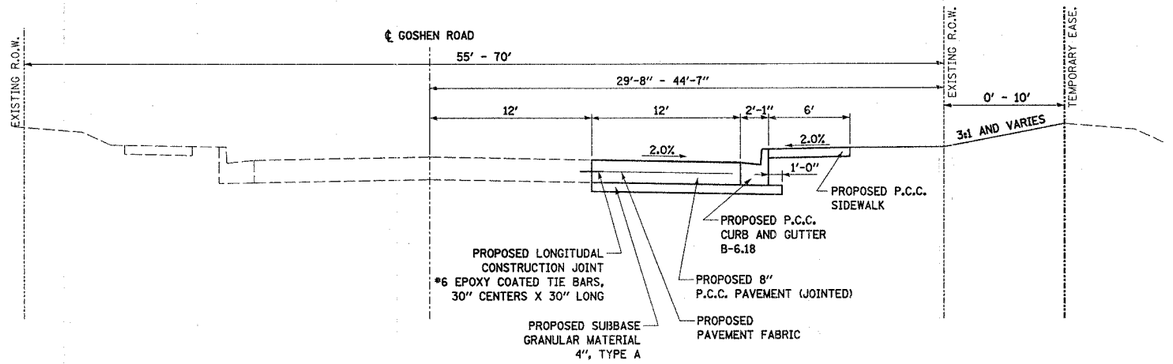

GOSHEN ROAD PROPOSED TYPICAL SECTION

STA. 105+92.26 TO STA. 106+30.89
STA. 108+49.58 TO STA. 110+53.68
N.T.S.

ORIGINAL SURVEY	BY	DATE
SURVEYED		
PLOTTED		
NOTE BOOK		
TEMPLATE		
AREAS		
AREAS CHECKED		
NO.		

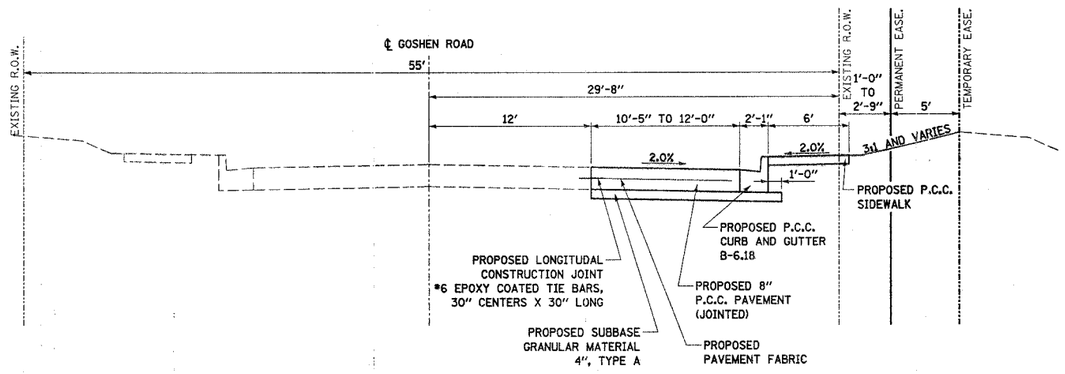

GOSHEN ROAD PROPOSED TYPICAL SECTION

STA. 110+53.68 TO STA. 111+08.04
N.T.S.

Juneau Associates, Inc. P.C.
CONSULTING ENGINEERS AND LAND SURVEYORS
2100 State Street, P.O. Box 1325, Granite City, Illinois 62040, Phone (618)877-1400/(618)452-8535, Fax (618)452-0541
100 North Research Drive, Edwardsville, Illinois 62025, Phone: (618)659-0900/(618) 659-0800, Fax (618)659-0961

PROPOSED TYPICAL SECTIONS
F.A.U. ROUTE 8883 & 8873
GOSHEN AND OLD TROY ROADS
EDWARDSVILLE, ILLINOIS
SECTION No. 05-00090-01-TL

REVISIONS				SCALE: N.T.S.			
NO.	DATE	BY	REMARKS				
				DSN. BY: BFK	DATE: 03/08/07	SHEET	
				DWN. BY: JJB	DATE: 03/08/07	7	
				CHK'D: BFK	DATE: 03/08/07		
DWG. NO.				JOB NO. E063800	DGN. NAME: TYP_PROP	OF 39 SHTS	