| F.A.U. RTE. | SECTION | COUNTY | TOTAL SHEETS | SHEET NO. |
|---|---|---|---|---|
| 8883 | 05-00090-01-TL | MADISON | 39 | 19 |
| FED. ROAD DIST. NO. _ | ILLINOIS | FED. AID PROJECT | | |

CONTRACT NO. 97313

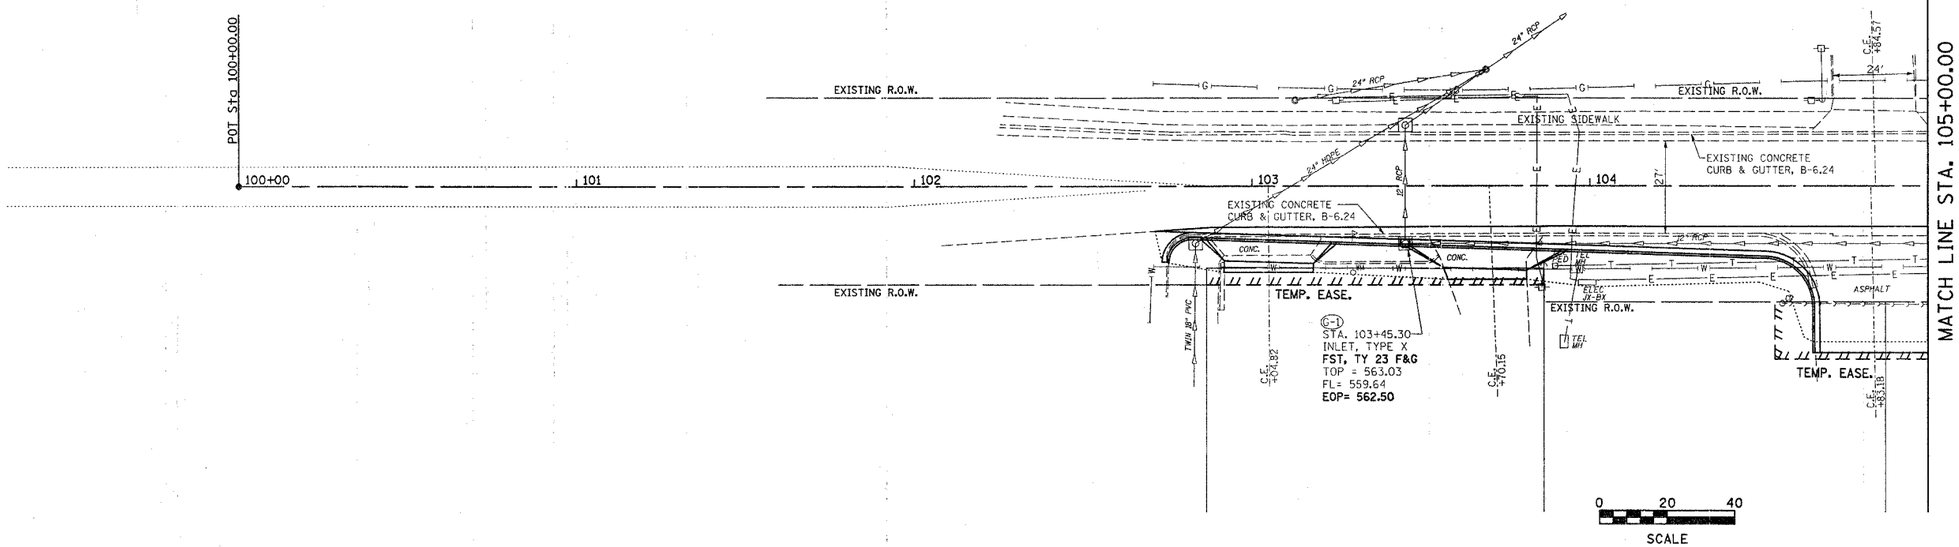


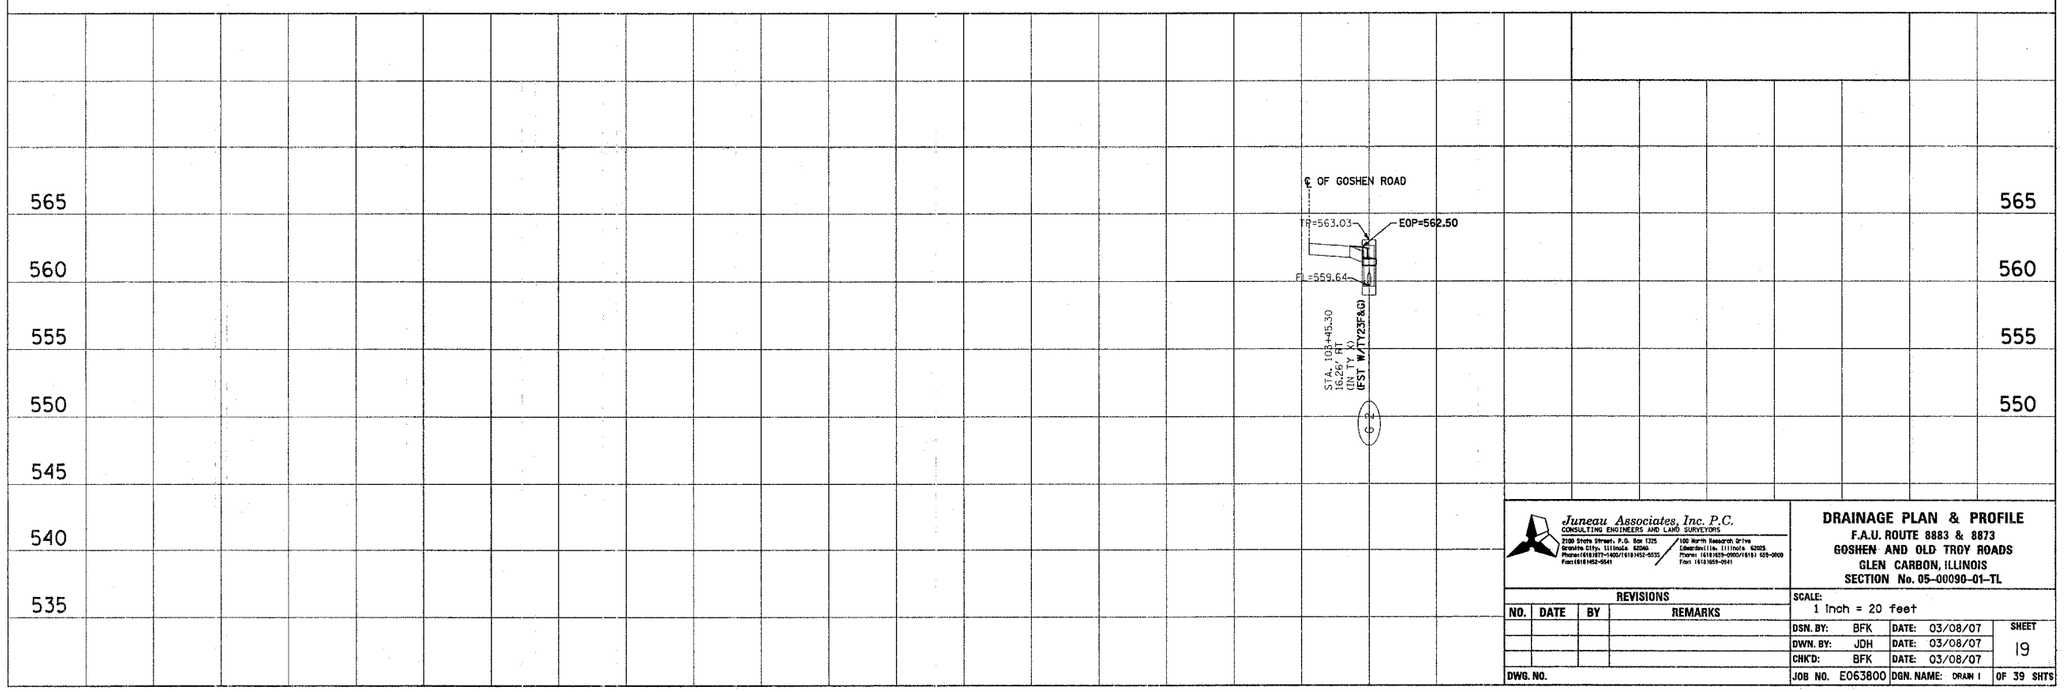


FINAL SURVEY — SURVEYED / PLOTTED / TEMPLATE / AREAS / AREAS CHECKED — BY — DATE — NOTE BOOK NO.

ORIGINAL SURVEY — SURVEYED / PLOTTED / TEMPLATE / AREAS / AREAS CHECKED — BY — DATE — NOTE BOOK NO.

*Juneau Associates, Inc. P.C.*
CONSULTING ENGINEERS AND LAND SURVEYORS
2100 State Street, P.O. Box 1205, Granite City, Illinois 62040, Phone:(618)877-9400/(618)452-5535, Fax:(618)452-5541
1400 North Research Drive, Edwardsville, Illinois 62025, Phone: (618)656-0900/(618) 656-0900, Fax: (618)659-0541

**DRAINAGE PLAN & PROFILE**
**F.A.U. ROUTE 8883 & 8873**
**GOSHEN AND OLD TROY ROADS**
**GLEN CARBON, ILLINOIS**
**SECTION No. 05-00090-01-TL**

| REVISIONS | | | |
|---|---|---|---|
| NO. | DATE | BY | REMARKS |
| | | | |
| | | | |
| | | | |
| DWG. NO. | | | |

SCALE: 1 Inch = 20 feet

| | | | | |
|---|---|---|---|---|
| DSN. BY: | BFK | DATE: | 03/08/07 | SHEET |
| DWN. BY: | JDH | DATE: | 03/08/07 | 19 |
| CHK'D: | BFK | DATE: | 03/08/07 | |
| JOB NO. | E063800 | DGN. NAME: | DRAIN 1 | OF 39 SHTS |