F.A.U. RTE.	SECTION	COUNTY	TOTAL SHEETS	SHEET NO.
8883	05-00090-01-TL	MADISON	39	20
FED. ROAD DIST. NO. _	ILLINOIS	FED. AID PROJECT		

CONTRACT NO. 97313

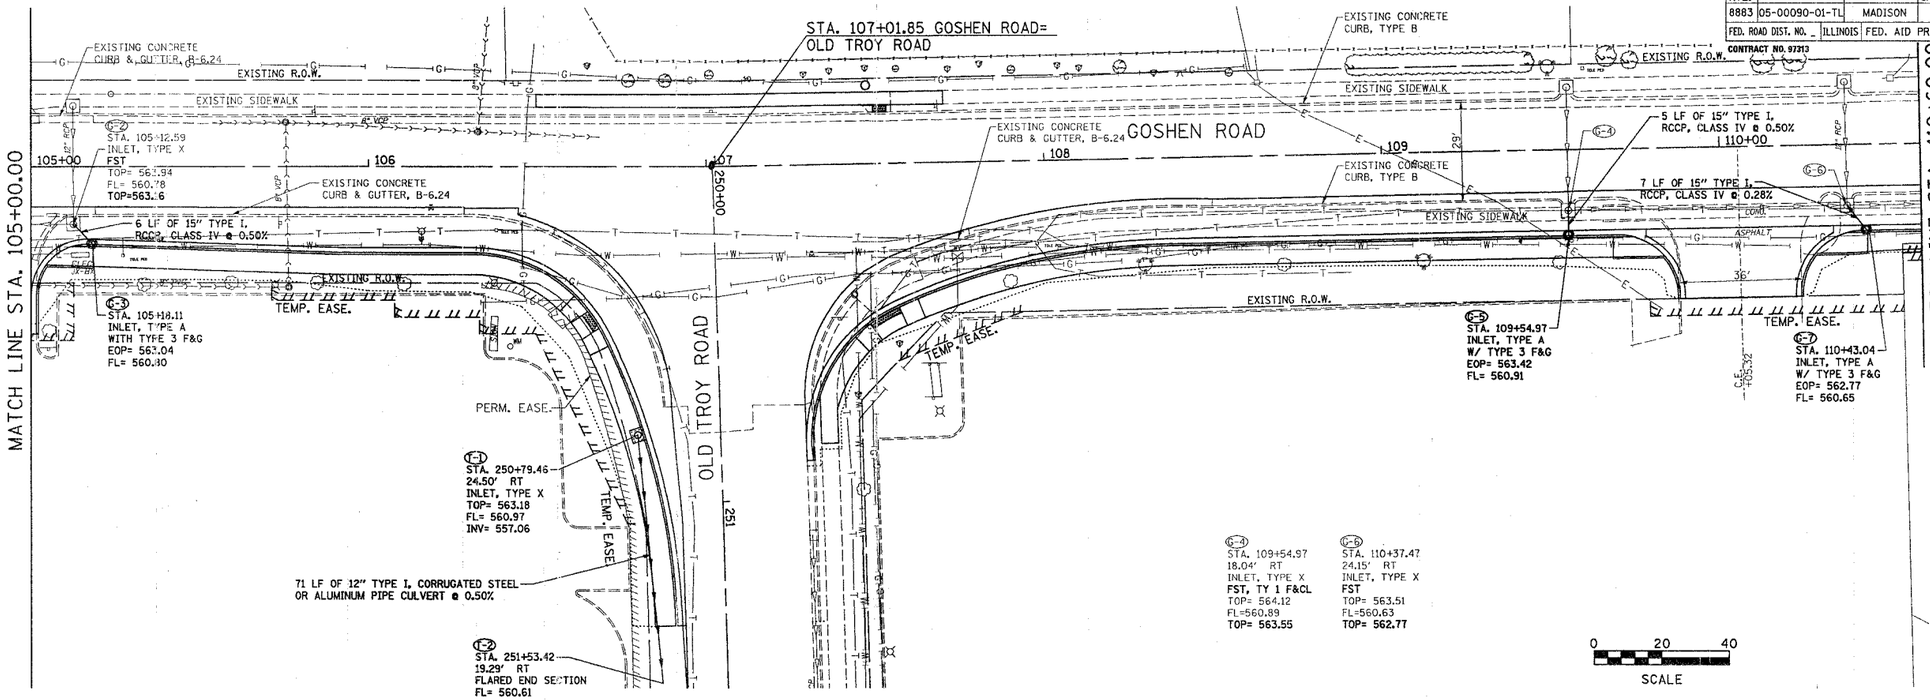

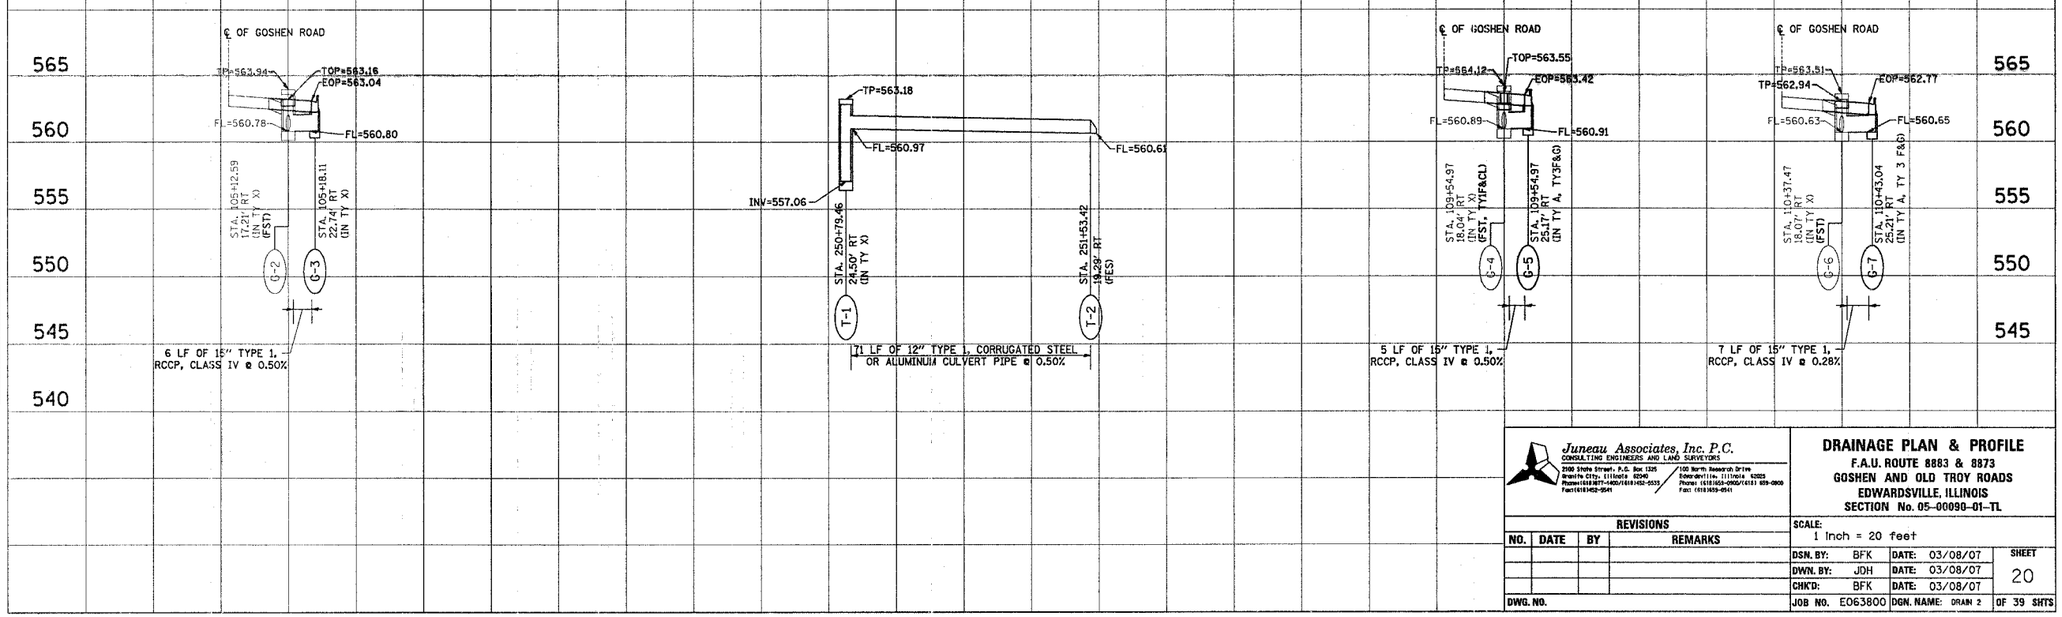

BY	DATE
ORIGINAL SURVEY	SURVEYED
	PLOTTED
NOTE BOOK	TEMPLATE
	AREAS
NO.	AREAS CHECKED

BY	DATE
FINAL SURVEY	SURVEYED
	PLOTTED
NOTE BOOK	TEMPLATE
	AREAS
NO.	AREAS CHECKED

Juneau Associates, Inc. P.C.
CONSULTING ENGINEERS AND LAND SURVEYORS
2100 State Street, P.O. Box 1325, Granite City, Illinois 62040, Phone:(618)877-1400/(618)452-5535, Fax:(618)452-9541
100 North Research Drive, Edwardsville, Illinois 62025, Phone: (618)656-0900/(618) 659-0900, Fax: (618)659-9541

DRAINAGE PLAN & PROFILE

F.A.U. ROUTE 8883 & 8873
GOSHEN AND OLD TROY ROADS
EDWARDSVILLE, ILLINOIS
SECTION No. 05-00090-01-TL

REVISIONS			
NO.	DATE	BY	REMARKS

DWG. NO.

SCALE: 1 Inch = 20 feet

DSN. BY:	BFK	DATE:	03/08/07	SHEET
DWN. BY:	JDH	DATE:	03/08/07	20
CHK'D:	BFK	DATE:	03/08/07	
JOB NO.	E063800	DGN. NAME:	DRAIN 2	OF 39 SHTS