F.A.U. RTE.	SECTION	COUNTY	TOTAL SHEETS	SHEET NO.
9104	05-00001-00-WR	MADISON	102	10
FED. ROAD DIST. NO. _	ILLINOIS	FED. AID PROJECT		

CONTRACT NO. 87314

FINAL SURVEY	BY	DATE
SURVEYED		
PLOTTED		
NOTE BOOK		
TEMPLATE		
AREAS		
AREAS CHECKED		
NO.		

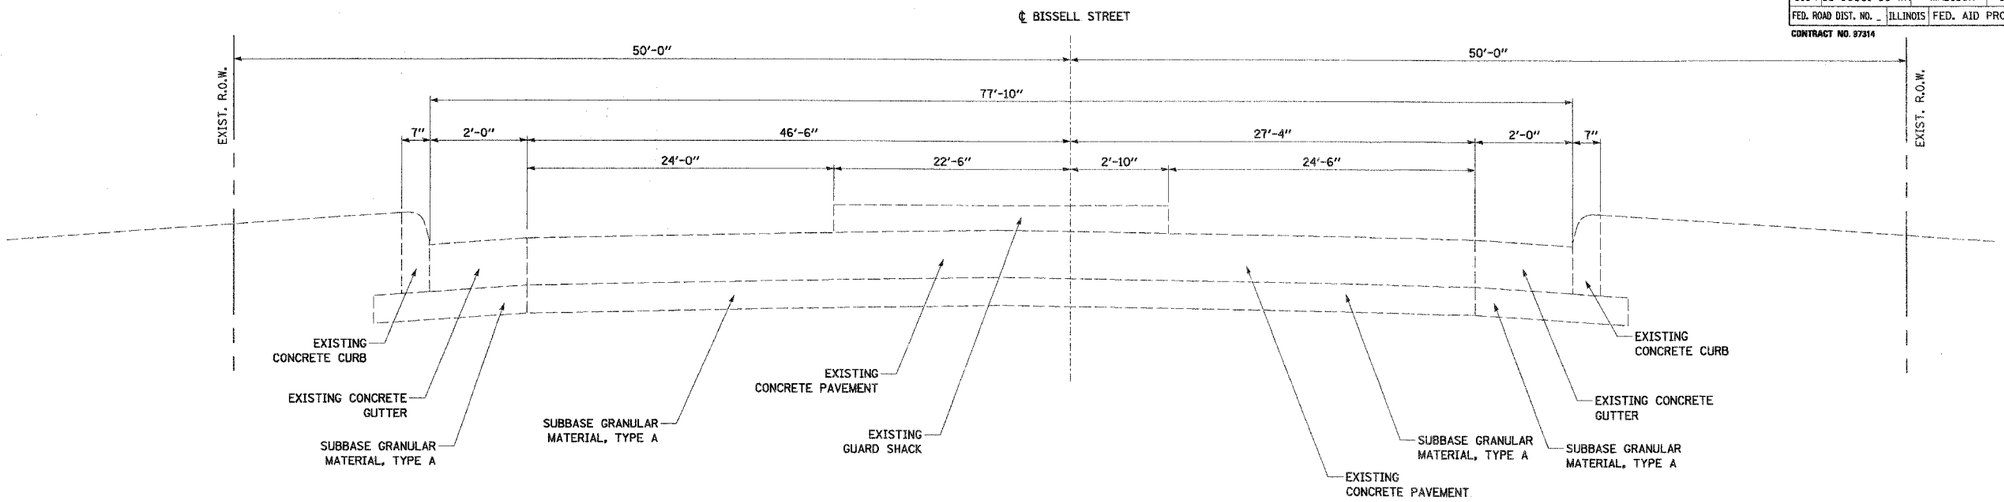

BISSELL STREET EXISTING TYPICAL SECTION

STA. 144+22.28 TO STA. 144+76.05
(NOT TO SCALE)

ORIGINAL SURVEY	BY	DATE
SURVEYED		
PLOTTED		
NOTE BOOK		
TEMPLATE		
AREAS		
AREAS CHECKED		
NO.		

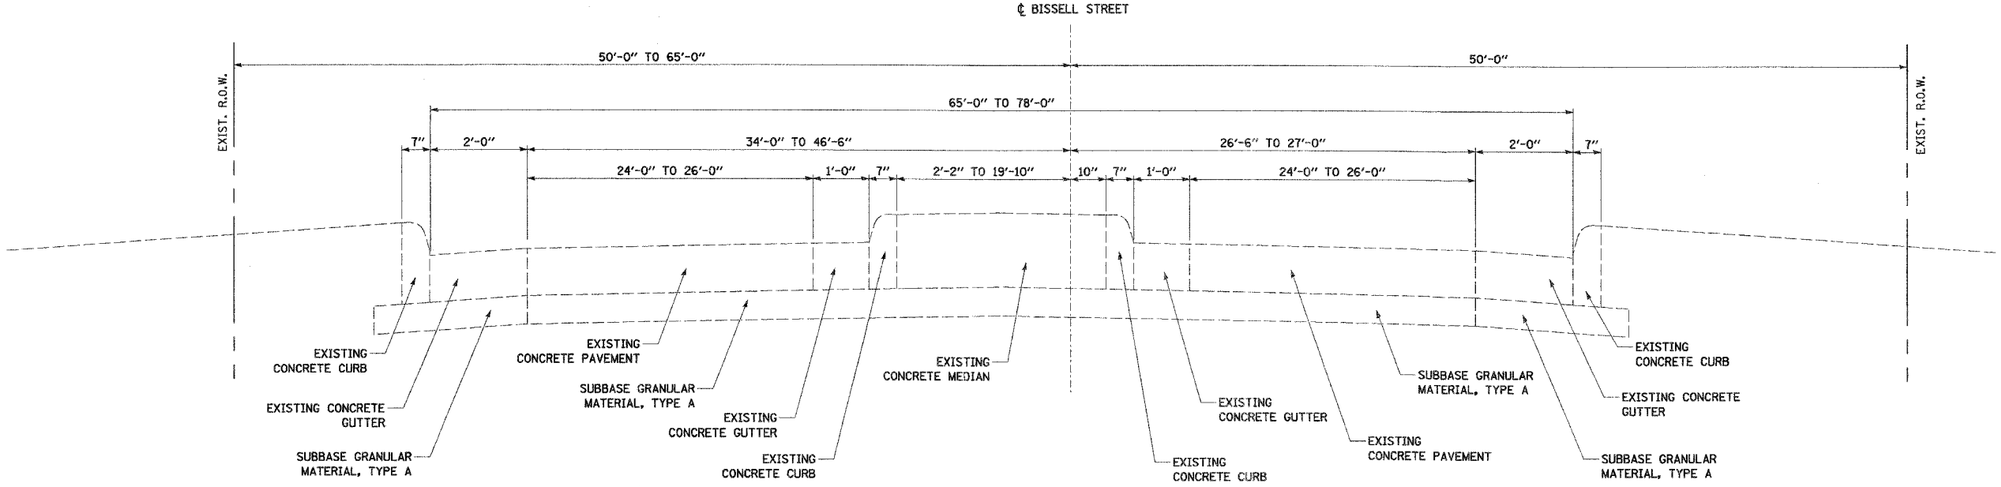

BISSELL STREET EXISTING TYPICAL SECTION

STA. 144+76.05 TO STA. 147+30.89
(NOT TO SCALE)

Juneau Associates, Inc. P.C.
CONSULTING ENGINEERS AND LAND SURVEYORS
2500 State Street - P.O. Box 1325, Granite City, Illinois 62040
Phone (618)877-1400/(618)452-9535 Fax (618)452-9541
100 North Research Drive, Edwardsville, Illinois 62025
Phone (618)655-0800/(618) 659-0800 Fax (618)659-0941

REVISIONS			
NO.	DATE	BY	REMARKS

DWG. NO.

EXISTING TYPICAL SECTIONS

BISSELL STREET
GRANTE CITY, ILLINOIS
SECTION No. 05-00001-00-WR

SCALE: N.T.S.				
DSN. BY:	BFK	DATE:	1/19/07	SHEET
DWN. BY:	JDH	DATE:	1/19/07	10
CHK'D:	BFK	DATE:	1/19/07	
JOB NO.	E061300	DGN. NAME:	TYP-EX	OF 102 SHTS