F.A.U. RTE.	SECTION	COUNTY	TOTAL SHEETS	SHEET NO.
9104	05-00001-00-WR	MADISON	102	30
FED. ROAD DIST. NO. _	ILLINOIS	FED. AID PROJECT		

CONTRACT NO. 97314

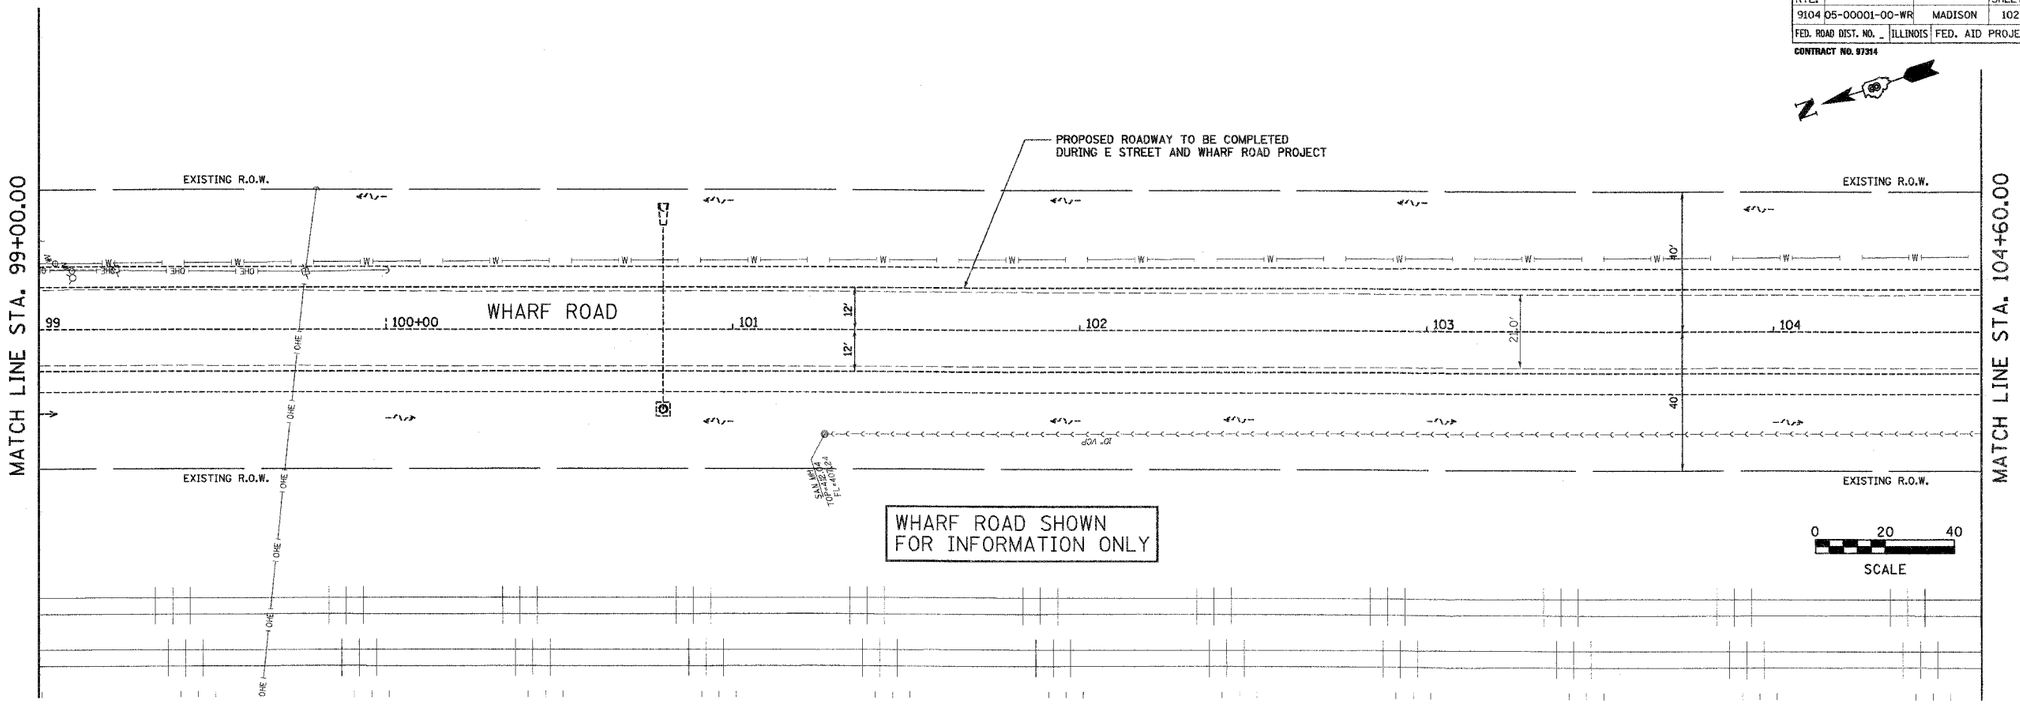

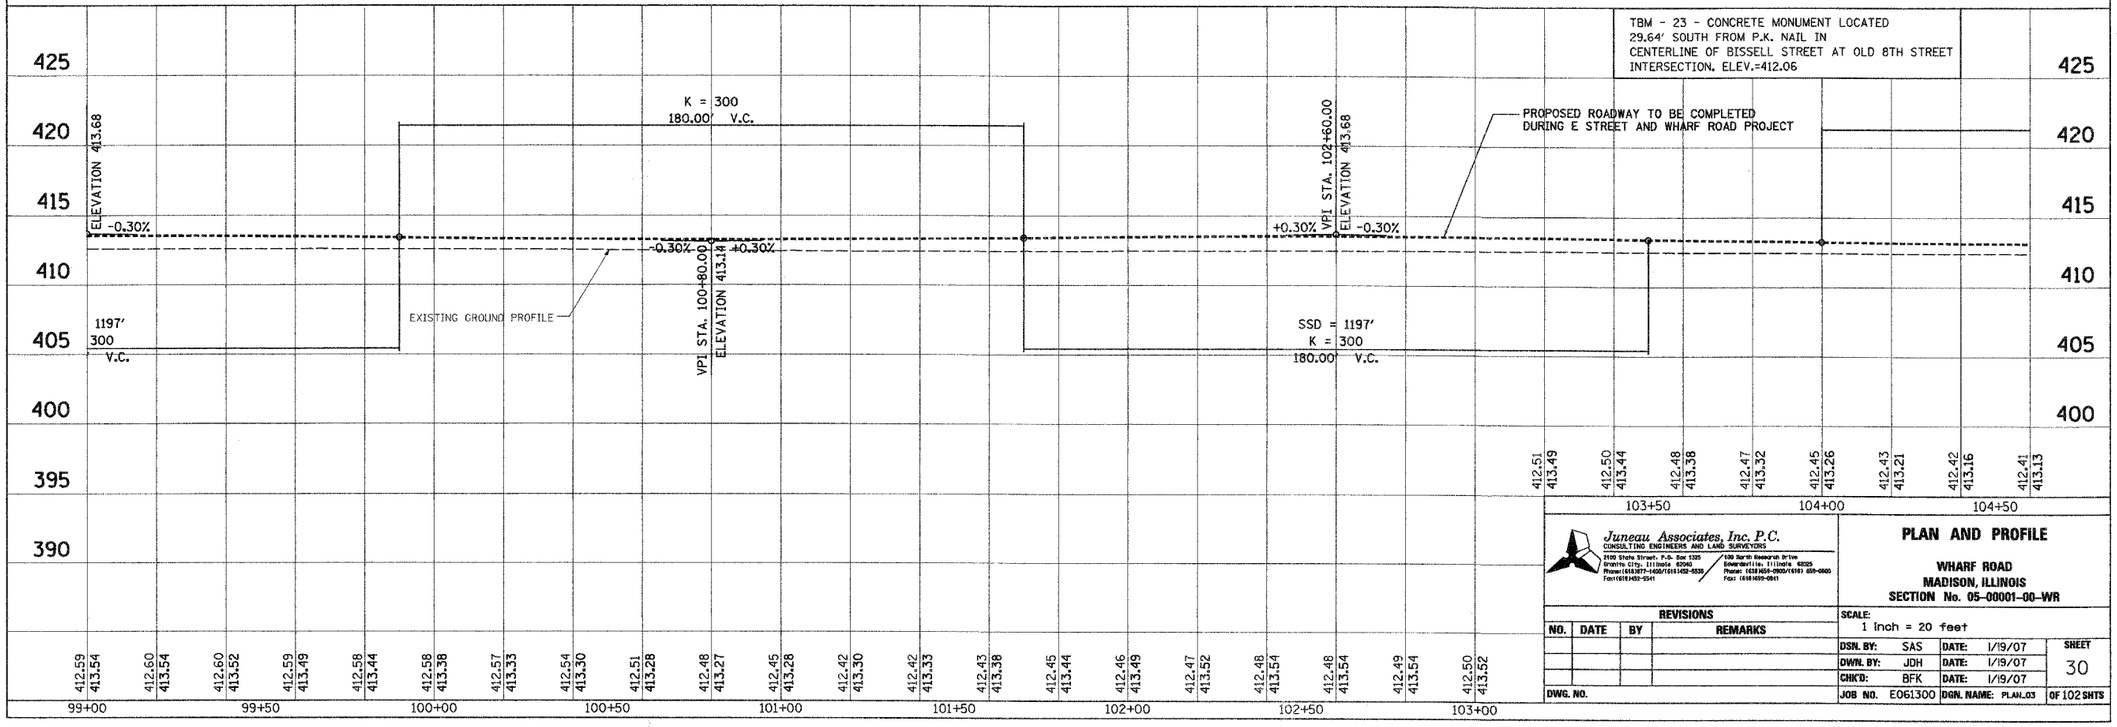

FINAL SURVEY — SURVEYED — PLOTTED — NOTE BOOK — TEMPLATE — AREAS — AREAS CHECKED — NO. — BY — DATE

ORIGINAL SURVEY — SURVEYED — PLOTTED — NOTE BOOK — TEMPLATE — AREAS — AREAS CHECKED — NO. — BY — DATE

Juneau Associates, Inc. P.C.
CONSULTING ENGINEERS AND LAND SURVEYORS
2100 State Street, P.O. Box 1325, Granite City, Illinois 62040, Phone:(618)877-1400/(618)452-5535, Fax:(618)452-9541
100 North Research Drive, Edwardsville, Illinois 62025, Phone: (618)659-0900/(618) 659-0900, Fax: (618)659-0941

PLAN AND PROFILE

WHARF ROAD
MADISON, ILLINOIS
SECTION No. 05-00001-00-WR

REVISIONS			
NO.	DATE	BY	REMARKS

DWG. NO.

SCALE: 1 Inch = 20 feet

DSN. BY: SAS	DATE: 1/19/07	SHEET	
DWN. BY: JDH	DATE: 1/19/07	30	
CHK'D: BFK	DATE: 1/19/07		
JOB NO. E061300	DGN. NAME: PLAN_03	OF 102 SHTS	