F.A.U. RTE.	SECTION	COUNTY	TOTAL SHEETS	SHEET NO.
9104	05-00001-00-WR	MADISON	102	31
FED. ROAD DIST. NO. _	ILLINOIS	FED. AID PROJECT		

CONTRACT NO. 97314

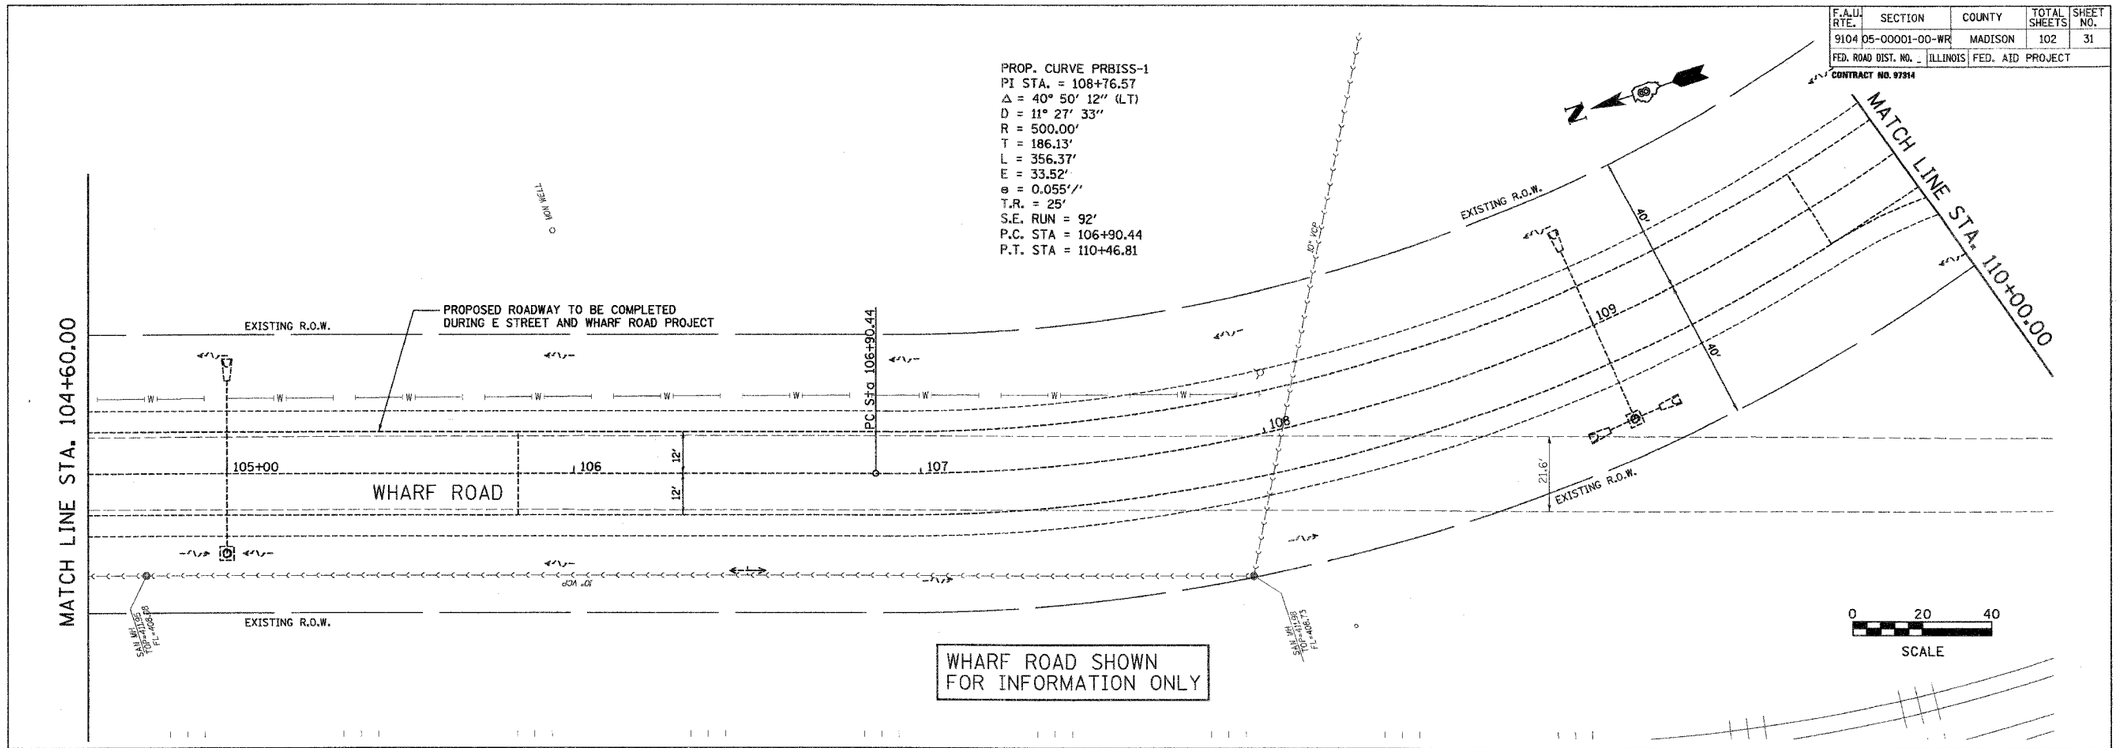

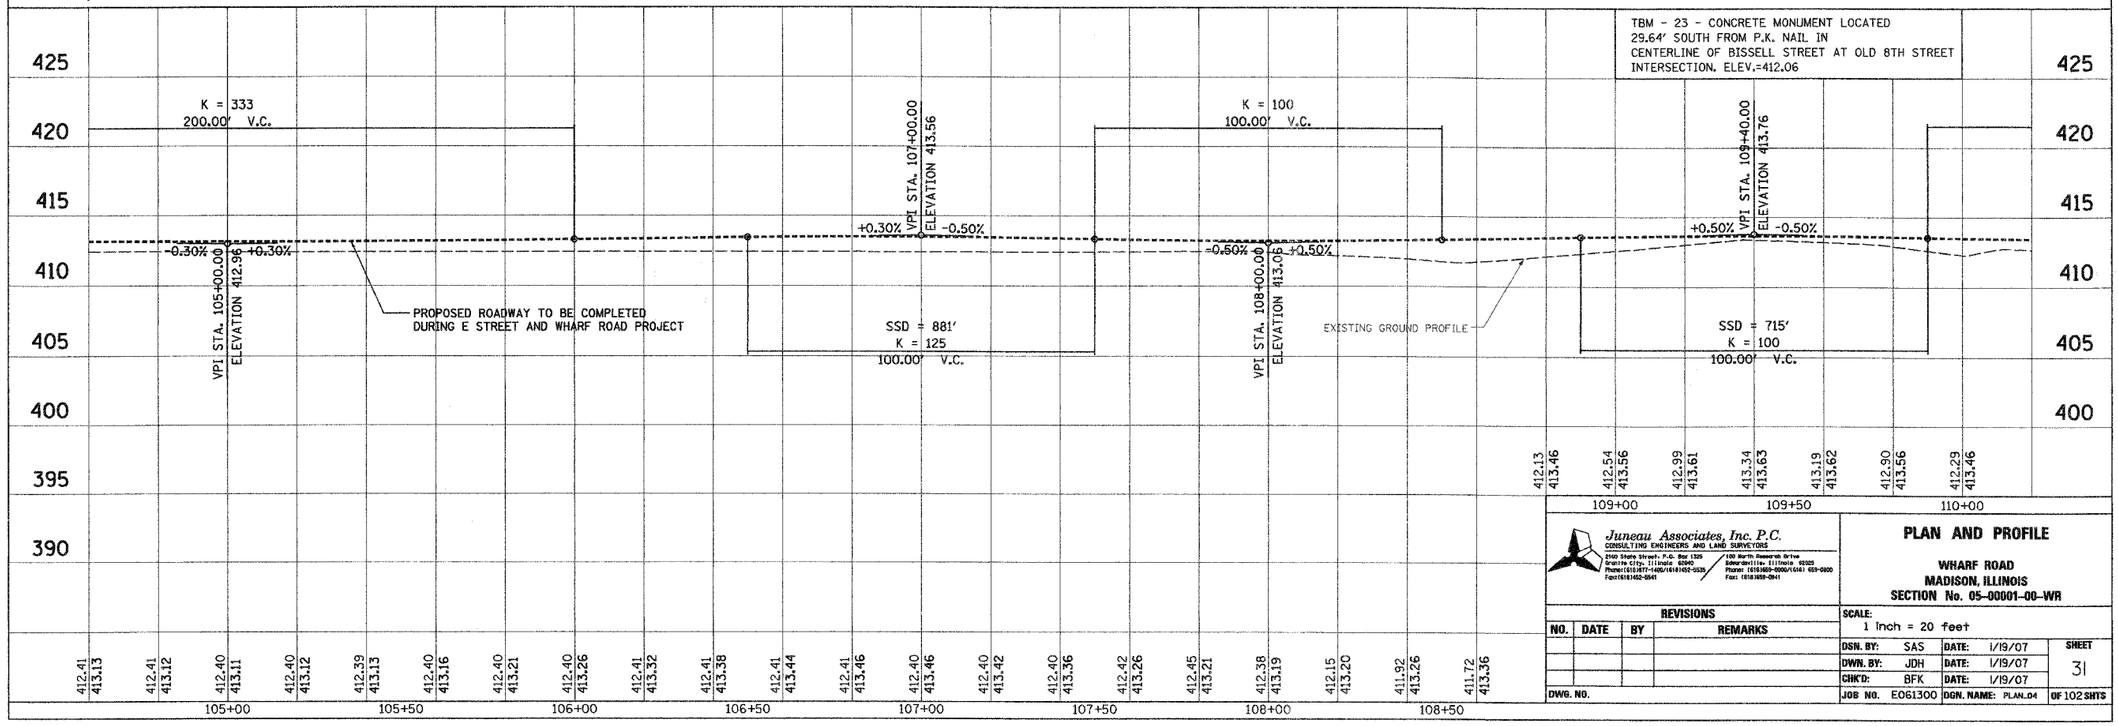

FINAL SURVEY		BY	DATE
NOTE BOOK NO.	SURVEYED		
	PLOTTED		
	TEMPLATE		
	AREAS		
	AREAS CHECKED		

ORIGINAL SURVEY		BY	DATE
NOTE BOOK NO.	SURVEYED		
	PLOTTED		
	TEMPLATE		
	AREAS		
	AREAS CHECKED		

Juneau Associates, Inc. P.C.
CONSULTING ENGINEERS AND LAND SURVEYORS
2160 State Street, P.O. Box 1325
Granite City, Illinois 62040
Phone:(618)877-1400/(618)452-5535
Fax:(618)452-0541
100 North Research Drive
Edwardsville, Illinois 62025
Phone: (618)659-0000/(618) 659-0000
Fax: (618)659-0941

PLAN AND PROFILE

WHARF ROAD
MADISON, ILLINOIS
SECTION No. 05-00001-00-WR

REVISIONS			
NO.	DATE	BY	REMARKS

DWG. NO.

SCALE: 1 inch = 20 feet

DSN. BY: SAS	DATE: 1/19/07	SHEET	
DWN. BY: JDH	DATE: 1/19/07	31	
CHK'D: BFK	DATE: 1/19/07		
JOB NO. E061300	DGN. NAME: PLAN_04	OF 102 SHTS	