F.A.U. RTE.	SECTION	COUNTY	TOTAL SHEETS	SHEET NO.
9104	05-00001-00-WR	MADISON	102	42
FED. ROAD DIST. NO. _	ILLINOIS	FED. AID PROJECT		

CONTRACT NO. 97314

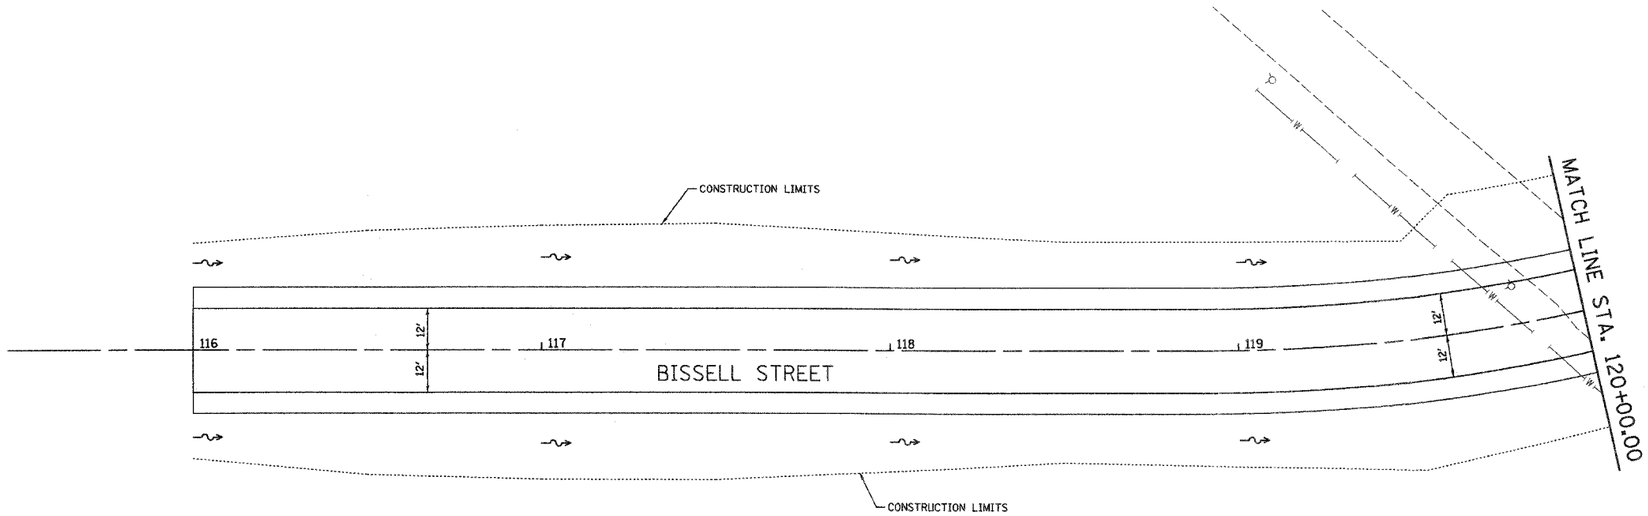

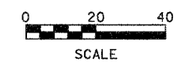

FINAL SURVEY	BY	DATE
SURVEYED		
PLOTTED		
TEMPLATE		
AREAS		
AREAS CHECKED		
NOTE BOOK NO.		

ORIGINAL SURVEY	BY	DATE
SURVEYED		
PLOTTED		
TEMPLATE		
AREAS		
AREAS CHECKED		
NOTE BOOK NO.		

Juneau Associates, Inc. P.C.
CONSULTING ENGINEERS AND LAND SURVEYORS
3100 State Street, P.O. Box 1325
Granite City, Illinois 62040
Phone:(618)877-1408/(618)452-5535
Fax:(618)452-9341
100 North Bonnie Brae Drive
Edwardsville, Illinois 62025
Phone: (618)656-0900/(618) 659-0900
Fax: (618)656-0911

DRAINAGE PLAN

BISSELL STREET
MADISON, ILLINOIS
SECTION No. 05-00001-00-WR

REVISIONS			
NO.	DATE	BY	REMARKS

DWG. NO.

SCALE: 1 Inch = 20 feet

DSN. BY:	BFK	DATE:	1/19/07	SHEET
DWN. BY:	JDH	DATE:	1/19/07	42
CHK'D:	BFK	DATE:	1/19/07	
JOB NO.	E061300	DGN. NAME:	DRAIN01	OF 102 SHTS