F.A.U. RTE.	SECTION	COUNTY	TOTAL SHEETS	SHEET NO.
9104	05-00001-00-WR	MADISON	102	54
FED. ROAD DIST. NO. _	ILLINOIS	FED. AID PROJECT		

CONTRACT NO. 97314

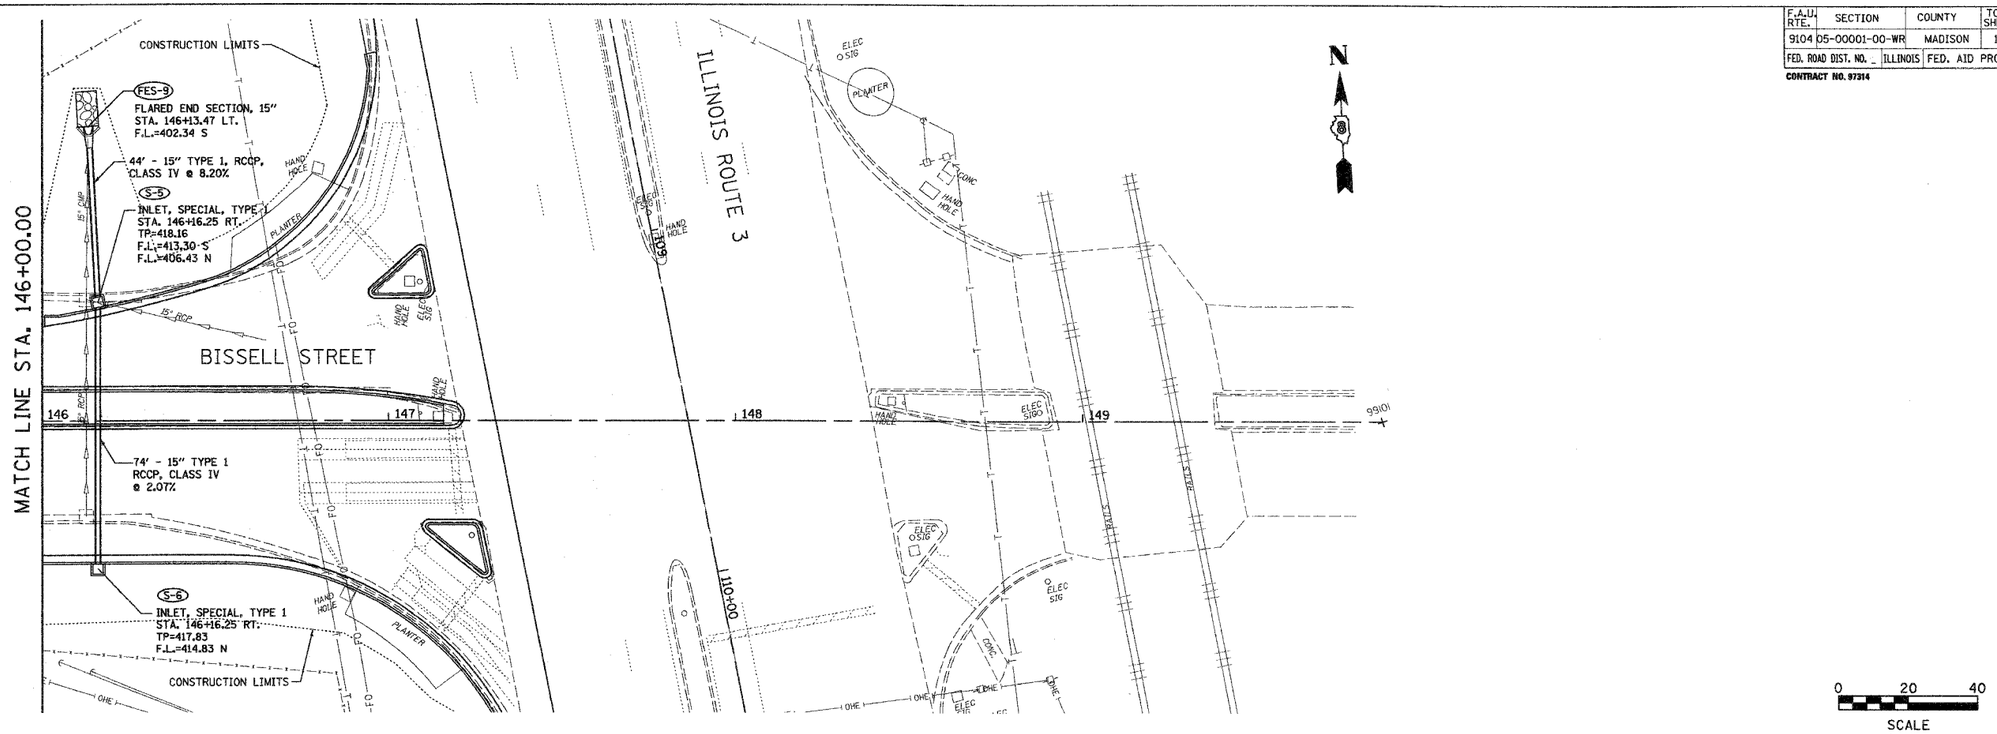

FINAL SURVEY | SURVEYED | PLOTTED | NOTE BOOK | TEMPLATE | AREAS | NO. | AREAS CHECKED | BY | DATE

ORIGINAL SURVEY | SURVEYED | PLOTTED | NOTE BOOK | TEMPLATE | AREAS | NO. | AREAS CHECKED | BY | DATE

Juneau Associates, Inc. P.C.
CONSULTING ENGINEERS AND LAND SURVEYORS
2500 State Street, P.O. Box 1325
Granite City, Illinois 62040
Phone:(618)877-1480/(618)452-5535
Fax:(618)452-5541
100 North Research Drive
Edwardsville, Illinois 62025
Phone: (618)659-0900/(618) 655-0900
Fax: (618)655-0541

DRAINAGE PLAN

BISSELL STREET
MADISON, ILLINOIS
SECTION No. 05-00001-00-WR

REVISIONS			
NO.	DATE	BY	REMARKS

DWG. NO.

SCALE: 1 inch = 20 feet

DSN. BY:	BFK	DATE:	1/19/07	SHEET
DWN. BY:	JDH	DATE:	1/19/07	54
CHK'D:	BFK	DATE:	1/19/07	
JOB NO.	E061300	DGN. NAME:	DRAIN07	OF 102 SHTS