F.A.U. RTE.	SECTION	COUNTY	TOTAL SHEETS	SHEET NO.
9104	05-00001-00-WR	MADISON	102	58
FED. ROAD DIST. NO. _	ILLINOIS	FED. AID PROJECT		

CONTRACT NO. 87314

FINAL SURVEY	BY	DATE
SURVEYED		
PLOTTED		
TEMPLATE		
AREAS		
AREAS CHECKED		
NOTE BOOK NO.		

ORIGINAL SURVEY	BY	DATE
SURVEYED		
PLOTTED		
TEMPLATE		
AREAS		
AREAS CHECKED		
NOTE BOOK NO.		

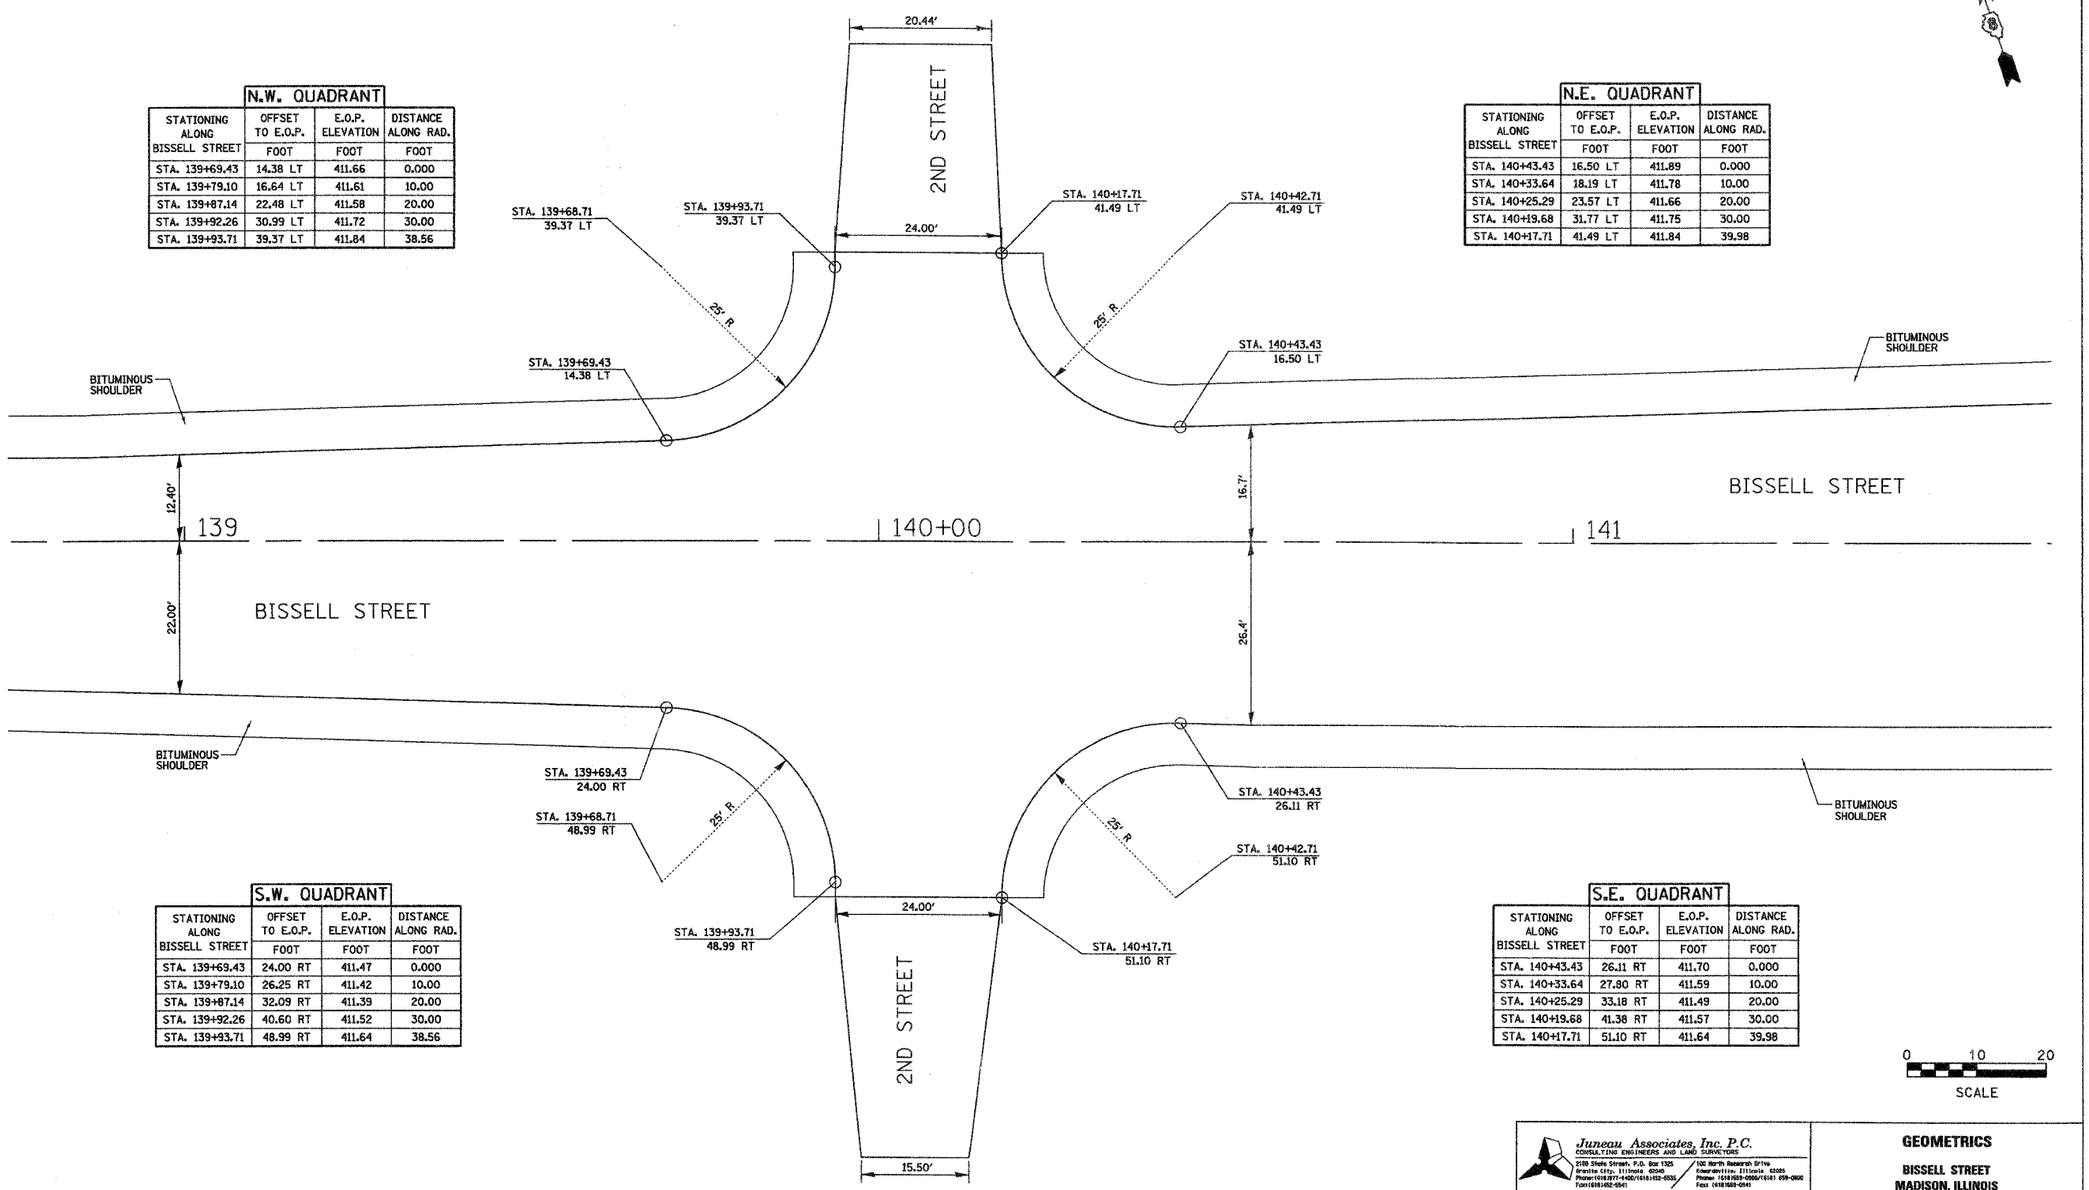

N.W. QUADRANT

STATIONING ALONG BISSELL STREET	OFFSET TO E.O.P.	E.O.P. ELEVATION	DISTANCE ALONG RAD.
	FOOT	FOOT	FOOT
STA. 139+69.43	14.38 LT	411.66	0.000
STA. 139+79.10	16.64 LT	411.61	10.00
STA. 139+87.14	22.48 LT	411.58	20.00
STA. 139+92.26	30.99 LT	411.72	30.00
STA. 139+93.71	39.37 LT	411.84	38.56

N.E. QUADRANT

STATIONING ALONG BISSELL STREET	OFFSET TO E.O.P.	E.O.P. ELEVATION	DISTANCE ALONG RAD.
	FOOT	FOOT	FOOT
STA. 140+43.43	16.50 LT	411.89	0.000
STA. 140+33.64	18.19 LT	411.78	10.00
STA. 140+25.29	23.57 LT	411.66	20.00
STA. 140+19.68	31.77 LT	411.75	30.00
STA. 140+17.71	41.49 LT	411.84	39.98

S.W. QUADRANT

STATIONING ALONG BISSELL STREET	OFFSET TO E.O.P.	E.O.P. ELEVATION	DISTANCE ALONG RAD.
	FOOT	FOOT	FOOT
STA. 139+69.43	24.00 RT	411.47	0.000
STA. 139+79.10	26.25 RT	411.42	10.00
STA. 139+87.14	32.09 RT	411.39	20.00
STA. 139+92.26	40.60 RT	411.52	30.00
STA. 139+93.71	48.99 RT	411.64	38.56

S.E. QUADRANT

STATIONING ALONG BISSELL STREET	OFFSET TO E.O.P.	E.O.P. ELEVATION	DISTANCE ALONG RAD.
	FOOT	FOOT	FOOT
STA. 140+43.43	26.11 RT	411.70	0.000
STA. 140+33.64	27.80 RT	411.59	10.00
STA. 140+25.29	33.18 RT	411.49	20.00
STA. 140+19.68	41.38 RT	411.57	30.00
STA. 140+17.71	51.10 RT	411.64	39.98

Juneau Associates, Inc. P.C.
CONSULTING ENGINEERS AND LAND SURVEYORS
2100 Stone Street, P.O. Box 1325
Granite City, Illinois 62040
Phone:(618)877-4400/(618)452-6535
Fax:(618)452-6541
100 North Research Drive
Edwardsville, Illinois 62025
Phone: (618)692-0500/(618) 659-0600
Fax: (618)659-0541

GEOMETRICS

BISSELL STREET
MADISON, ILLINOIS
SECTION No. 05-00001-00-WR

REVISIONS			
NO.	DATE	BY	REMARKS

DWG. NO.

SCALE: 1 inch = 10 feet

DSN. BY:	BFK	DATE:	1/19/07	SHEET 58
DWN. BY:	RKR	DATE:	1/19/07	
CHK'D:	BFK	DATE:	1/19/07	
JOB NO. E061300		DGN. NAME: GEO-03		OF 102 SHTS