F.A.U. RTE.	SECTION	COUNTY	TOTAL SHEETS	SHEET NO.
9104	05-00001-00-WR	MADISON	102	76
FED. ROAD DIST. NO.	ILLINOIS	FED. AID PROJECT		

CONTRACT NO. 97314

	BY	DATE
FINAL SURVEY	SURVEYED	
	PLOTTED	
NOTE BOOK	TEMPLATE	
NO.	AREAS	
	AREAS CHECKED	

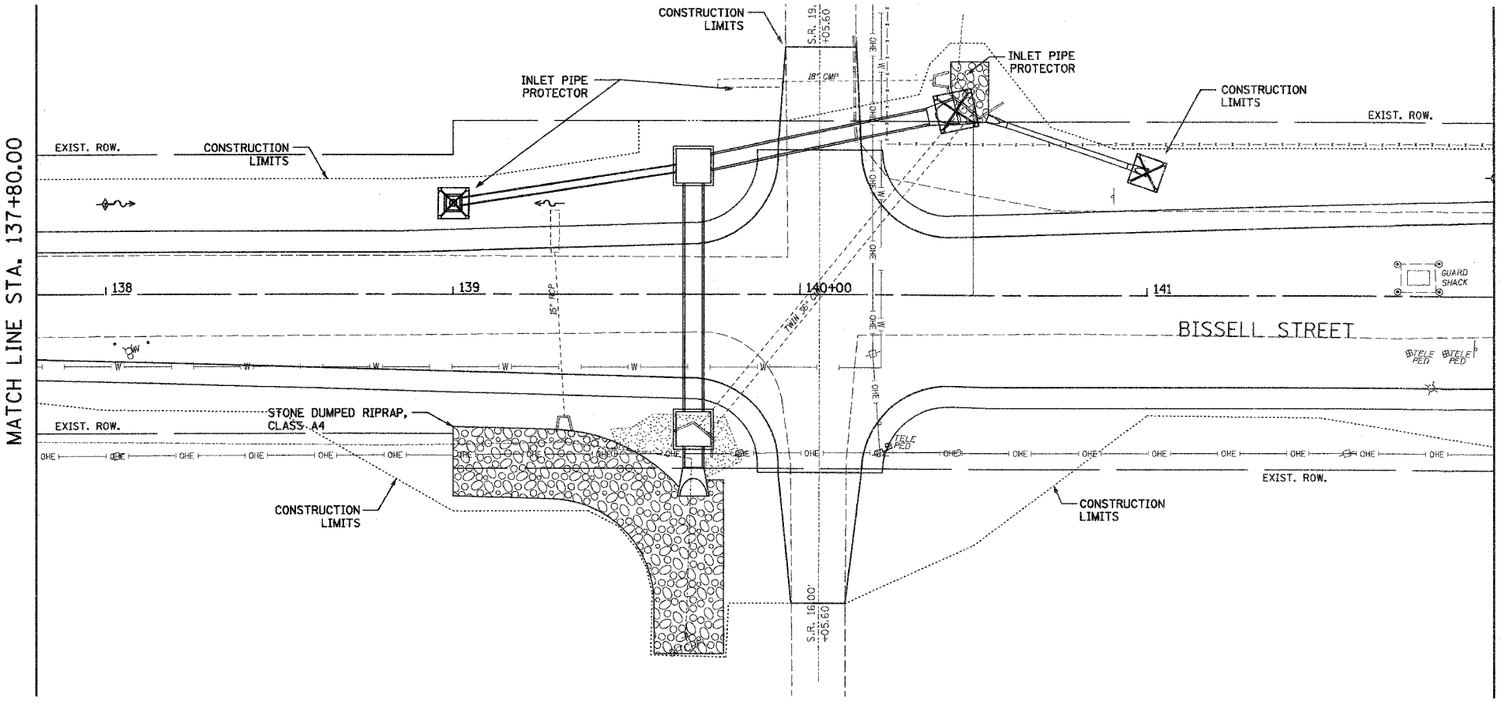

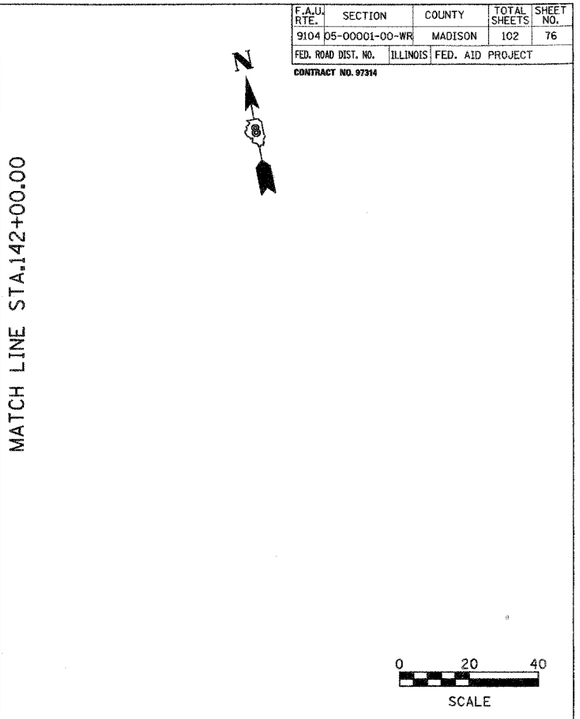

0 20 40
SCALE

ORIGINAL SURVEY	BY	DATE
	SURVEYED	
	PLOTTED	
NOTE BOOK	TEMPLATE	
NO.	AREAS	
	AREAS CHECKED	

Juneau Associates, Inc. P.C.
CONSULTING ENGINEERS AND LAND SURVEYORS
8100 State Street, P.O. Box 1325, Granite City, Illinois 62040, Phone: (618)877-1488/(618)452-5535, Fax: (618)452-5641
100 North Research Drive, Edwardsville, Illinois 62025, Phone: (618)659-0800/(618) 659-0800, Fax: (618)659-2641

EROSION AND SEDIMENT CONTROL

BISSELL STREET
MADISON, ILLINOIS
SECTION No. 05-00001-00-WR

REVISIONS			
NO.	DATE	BY	REMARKS
DWG. NO.			

SCALE: 1 inch = 20 feet				
DSN. BY:	BFK	DATE:	1/19/07	SHEET 76
DWN. BY:	JDH	DATE:	1/19/07	
CHK'D:	BFK	DATE:	1/19/07	
JOB NO.	E061300	DGN. NAME:	ER03	OF 102 SHTS