F.A.U. RTE.	SECTION	COUNTY	TOTAL SHEETS	SHEET NO.
9104	05-00001-00-WR	MADISON	102	79
FED. ROAD DIST. NO. _	ILLINOIS	FED. AID PROJECT		

CONTRACT NO. 97314

NOTE: SAWCUT SHALL BE CONSIDERED INCLUDED IN THE COST OF CONSTRUCTION

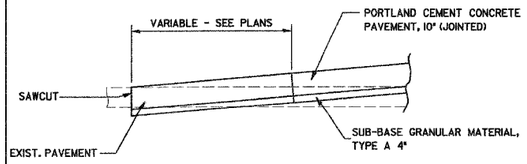

TERMINUS @ SIDE ROADS

N.T.S.

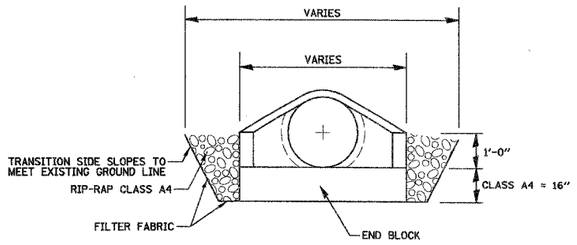

RIP-RAP DETAIL
STORM SEWER OUTFALL

N.T.S.

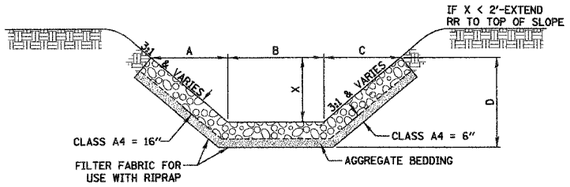

STONE DUMPED RIPRAP DITCH LINING

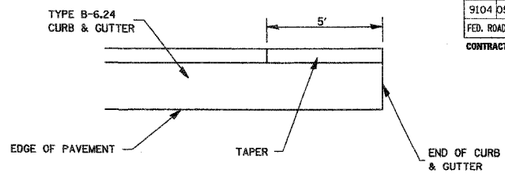

PLAN

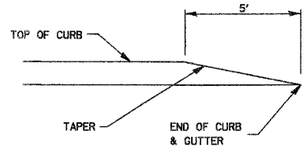

ELEVATION

CURB AND GUTTER TERMINI

N.T.S.

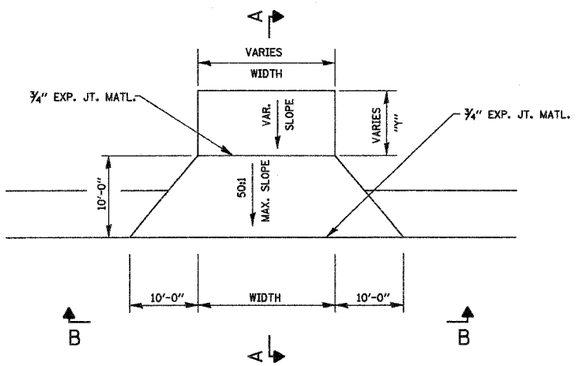

ENTRANCE DETAIL

N.T.S.

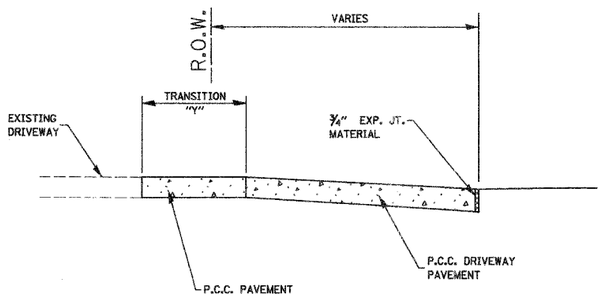

SECTION A-A

N.T.S.

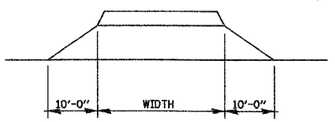

SECTION B-B

N.T.S.

FINAL SURVEY	ORIGINAL SURVEY
SURVEYED	SURVEYED
PLOTTED	PLOTTED
NOTE BOOK	TEMPLATE
NO.	AREAS
	AREAS CHECKED
BY	BY
DATE	DATE

Juneau Associates, Inc. P.C.
CONSULTING ENGINEERS AND LAND SURVEYORS
2100 State Street, P.O. Box 1325, Granite City, Illinois 62040, Phone: (618) 877-0400/(618) 452-5525, Fax: (618) 452-5540
100 North Research Drive, Edwardsville, Illinois 62025, Phone: (618) 659-0800/(618) 659-0600, Fax: (618) 659-0545

MISCELLANEOUS DETAILS

BISSELL STREET
MADISON, ILLINOIS
SECTION No. 05-00001-00-WR

REVISIONS			
NO.	DATE	BY	REMARKS

SCALE: NOT TO SCALE

DSN. BY:	BFK	DATE:	1/19/07	SHEET 79
DWN. BY:	RKR	DATE:	1/19/07	
CHK'D:	BFK	DATE:	1/19/07	
JOB NO. E061300	DGN. NAME: MISC.DTLS			OF 102 SHTS

DWG. NO.