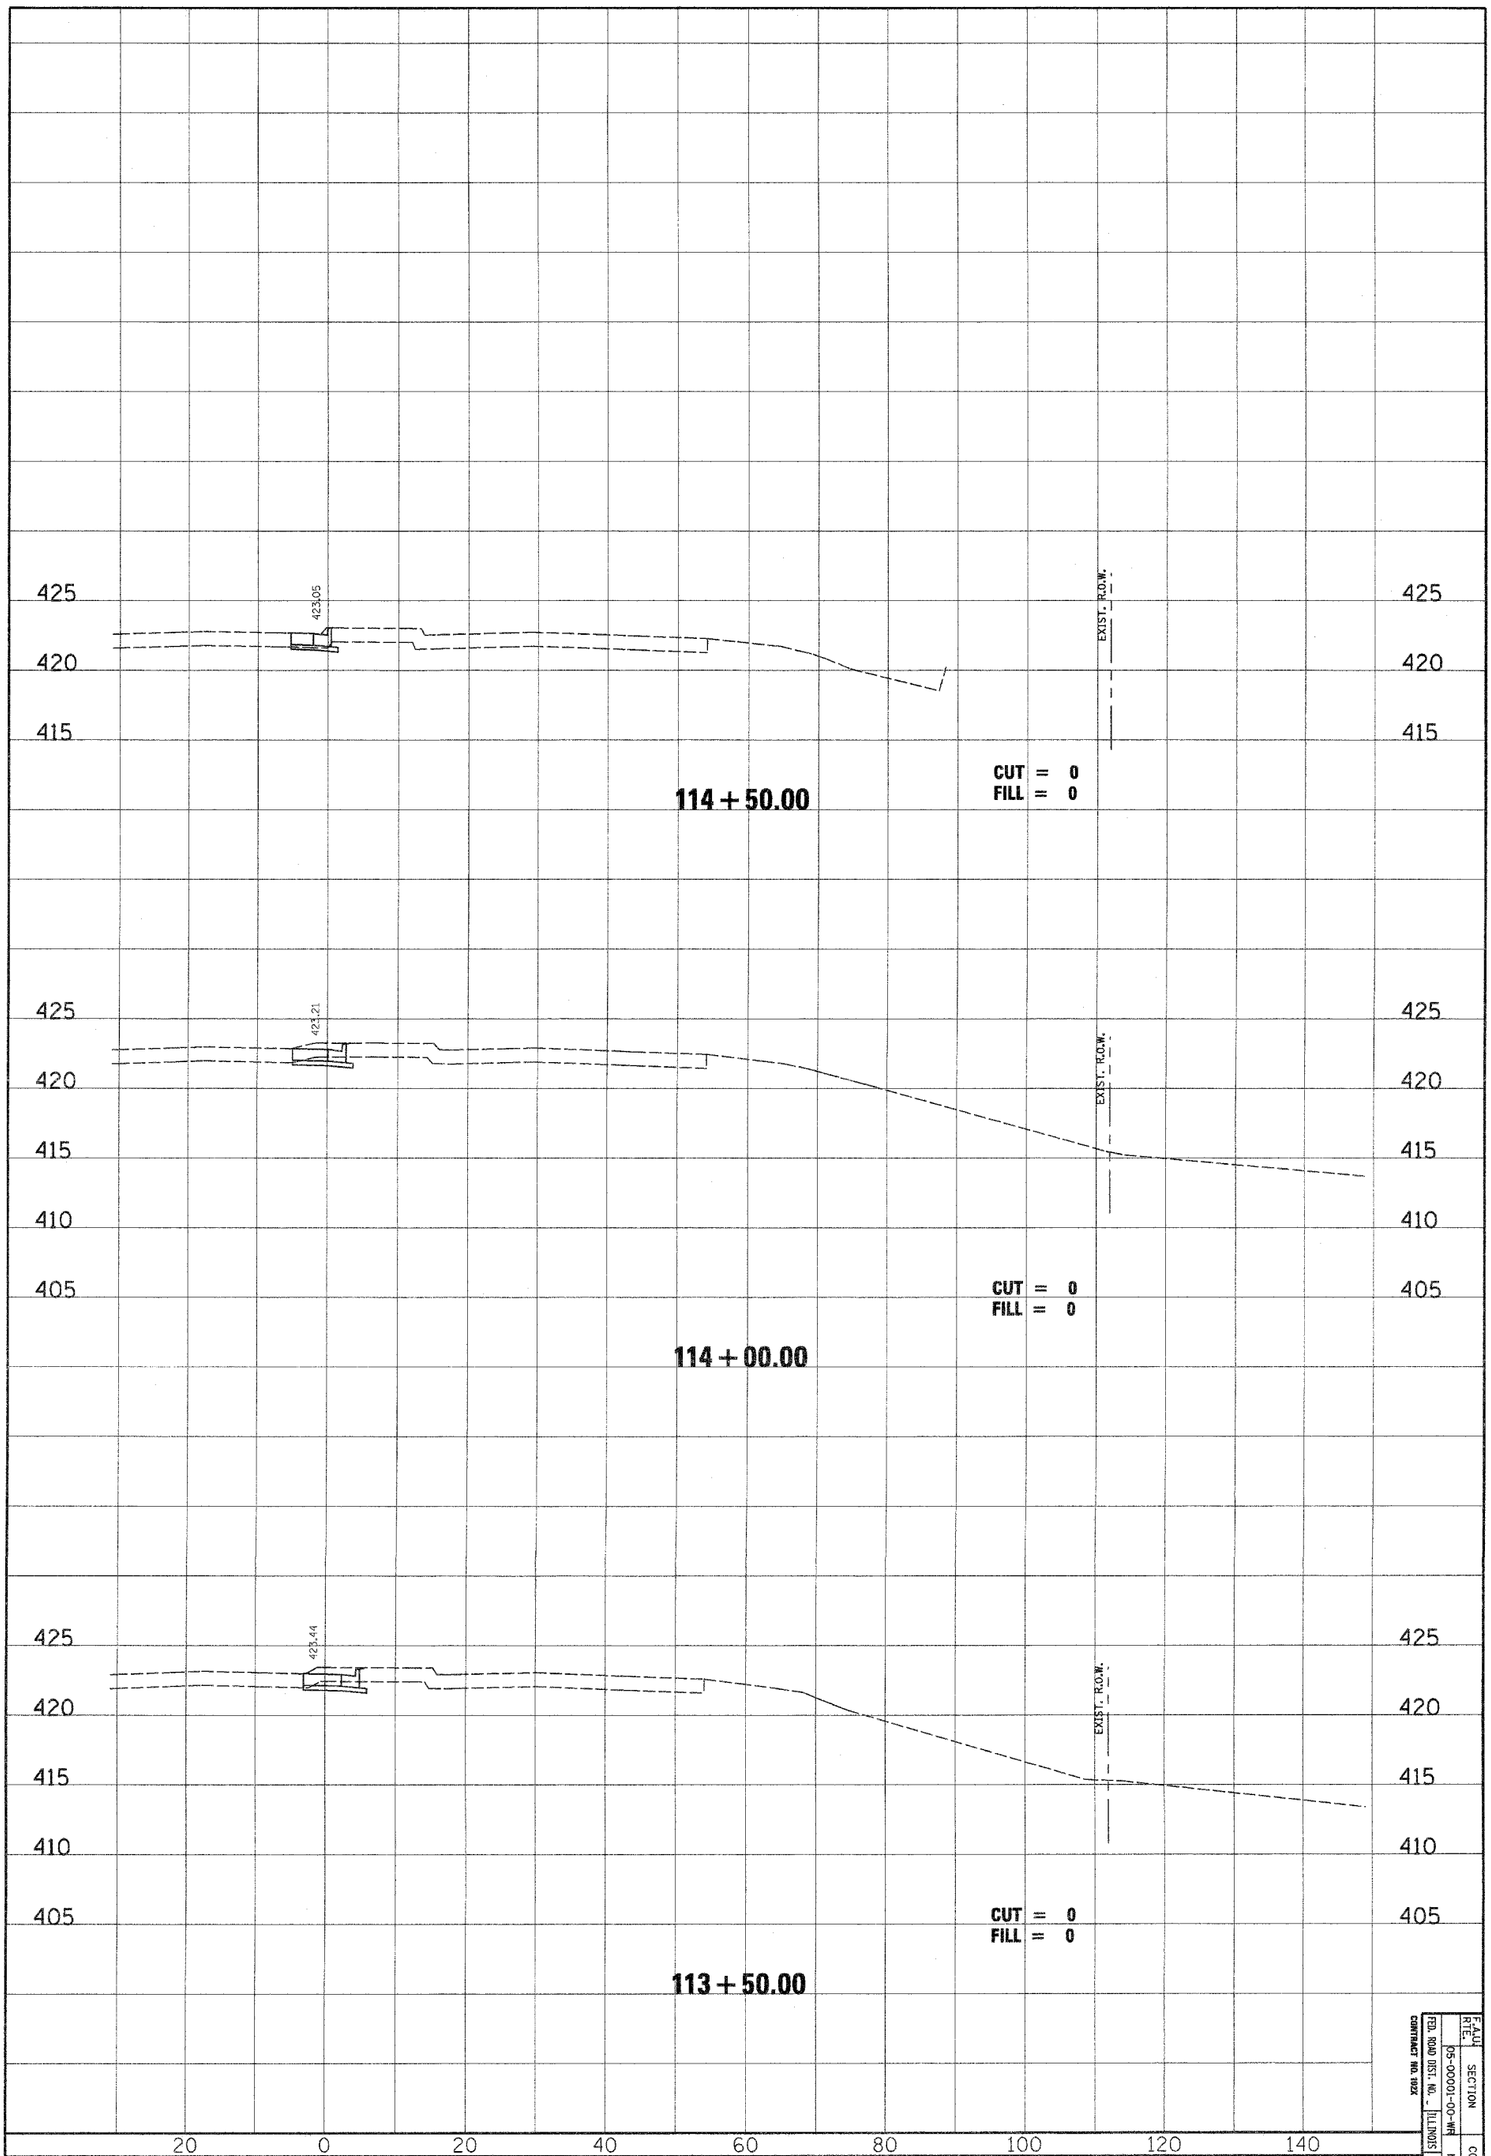

F.A.U. RTE.	SECTION	COUNTY	TOTAL SHEETS	SHEET NO.
	05-00001-00-WR	MADISON	102	102

FED. ROAD DIST. NO. _ ILLINOIS FED. AID PROJECT

CONTRACT NO. 102X

DSN. BY: SAS
DWN. BY: SAS
CHK. BY: BFK
JOB NO. E-06300
DATE: 04/15/07
SCALE: HORZ. 1 inch = 10 feet VERT. 1 inch = 5 feet

SHEET No. 102

OF 102 SHEETS

BISSELL STREET CROSS SECTIONS

Juneau Associates, Inc. P.C.
CONSULTING ENGINEERS AND LAND SURVEYORS
2100 State Street, P.O. Box 1325
Granite City, Illinois 62040
Phone: (618)877-1400/(618)452-5625
Fax: (618)452-5641
100 North Research Drive
Edwardsville, Illinois 62025
Phone: (618)659-0900/(618) 659-0900
Fax: (618)659-0941

CLIENT/PROJECT : BISSELL STREET
SECTION NO. 05-00001-00-WR
MADISON, ILLINOIS

REVISIONS

NO.	DATE	BY	REMARKS