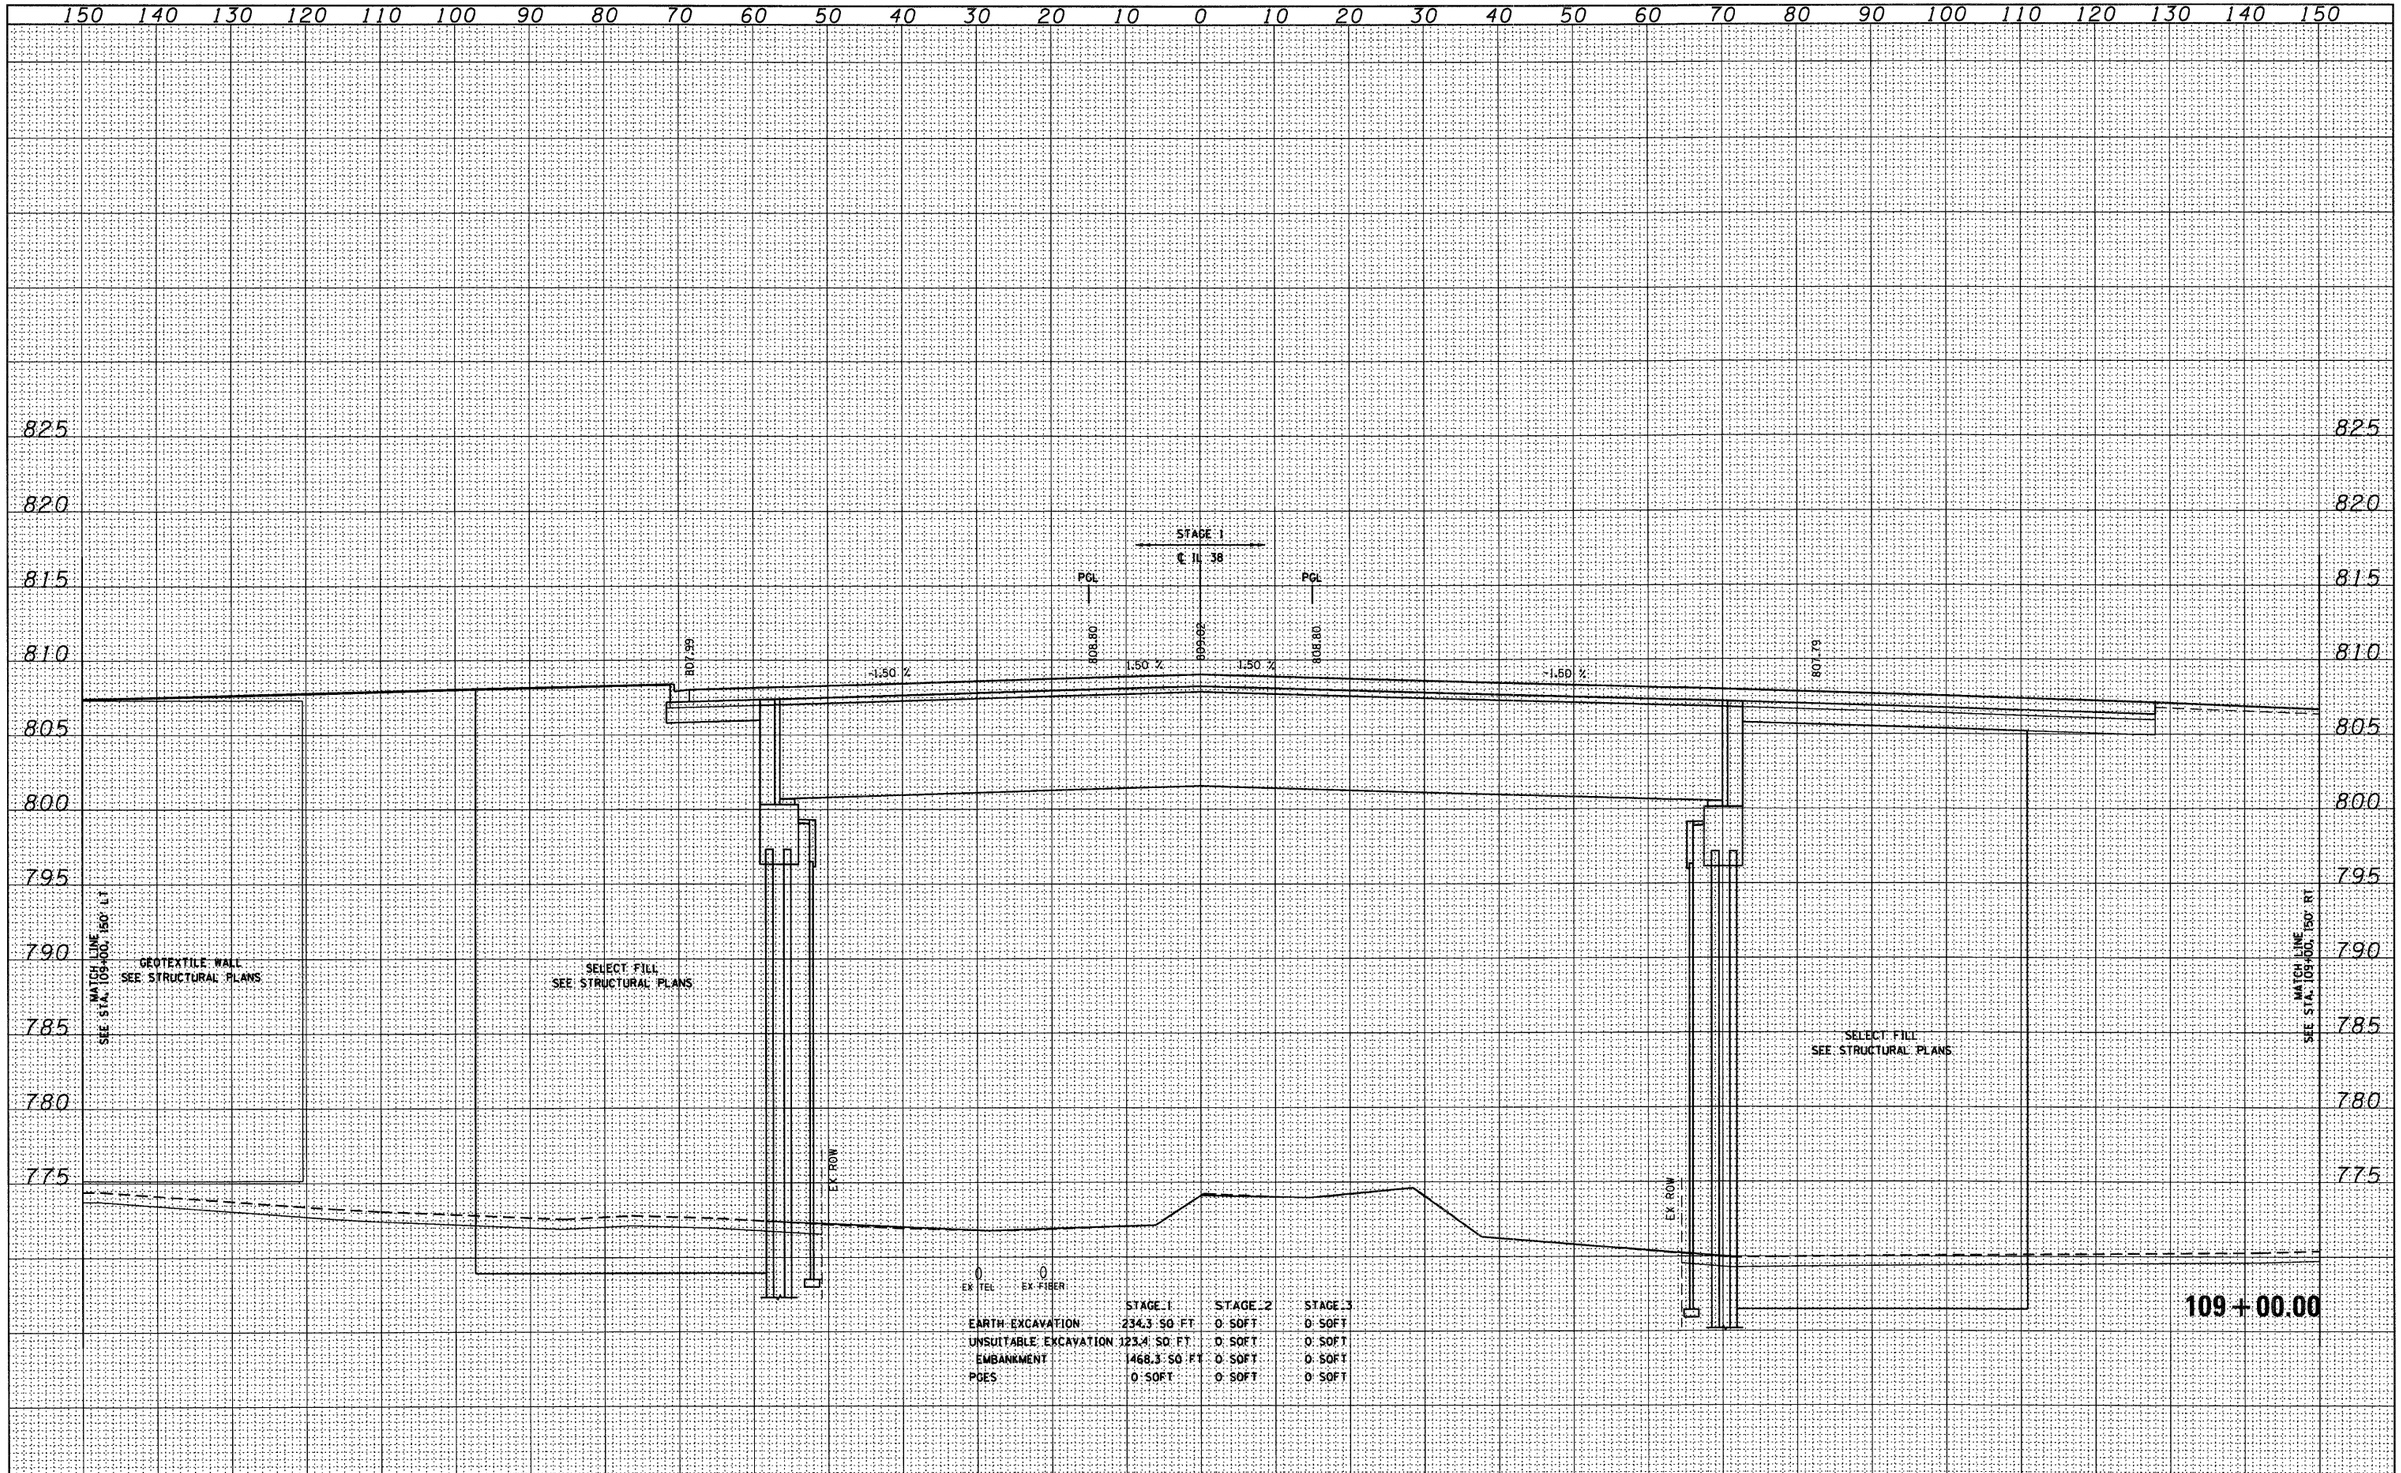

	STAGE 1	STAGE 2	STAGE 3
EARTH EXCAVATION	234.3 SQ FT	0 SQFT	0 SQFT
UNSUITABLE EXCAVATION	123.4 SQ FT	0 SQFT	0 SQFT
EMBANKMENT	1468.3 SQ FT	0 SQFT	0 SQFT
PQES	0 SQFT	0 SQFT	0 SQFT

FINAL SURVEY	BY	DATE
SURVEYED		
PLOTTED		
NOTE BOOK TEMPLATE		
AREAS		
AREAS CHECKED		
NO.		

ORIGINAL SURVEY	BY	DATE
SURVEYED		
PLOTTED		
NOTE BOOK TEMPLATE		
AREAS		
AREAS CHECKED		
NO.		

FILE NAME = D160122-SHT-XSSHT01.dgn

USER NAME = YKim

PLOT SCALE = 1:10

PLOT DATE = 10/14/2011

DESIGNED - MJT
DRAWN - MJT
CHECKED - EJG
DATE -

REVISED -
REVISED -
REVISED -
REVISED -

STATE OF ILLINOIS
DEPARTMENT OF TRANSPORTATION

IL ROUTE 38 CROSS SECTIONS

SCALE: 1"=10' H; 1"=5' V | SHEET NO. 44 OF 152 SHEETS | STA. 109+00.00 TO STA. 109+00.00

F.A. RTE.	SECTION	COUNTY	TOTAL SHEETS	SHEET NO.
			421	287
	XS-38-44	CONTRACT NO.		
		ILLINOIS FED. AID PROJECT		