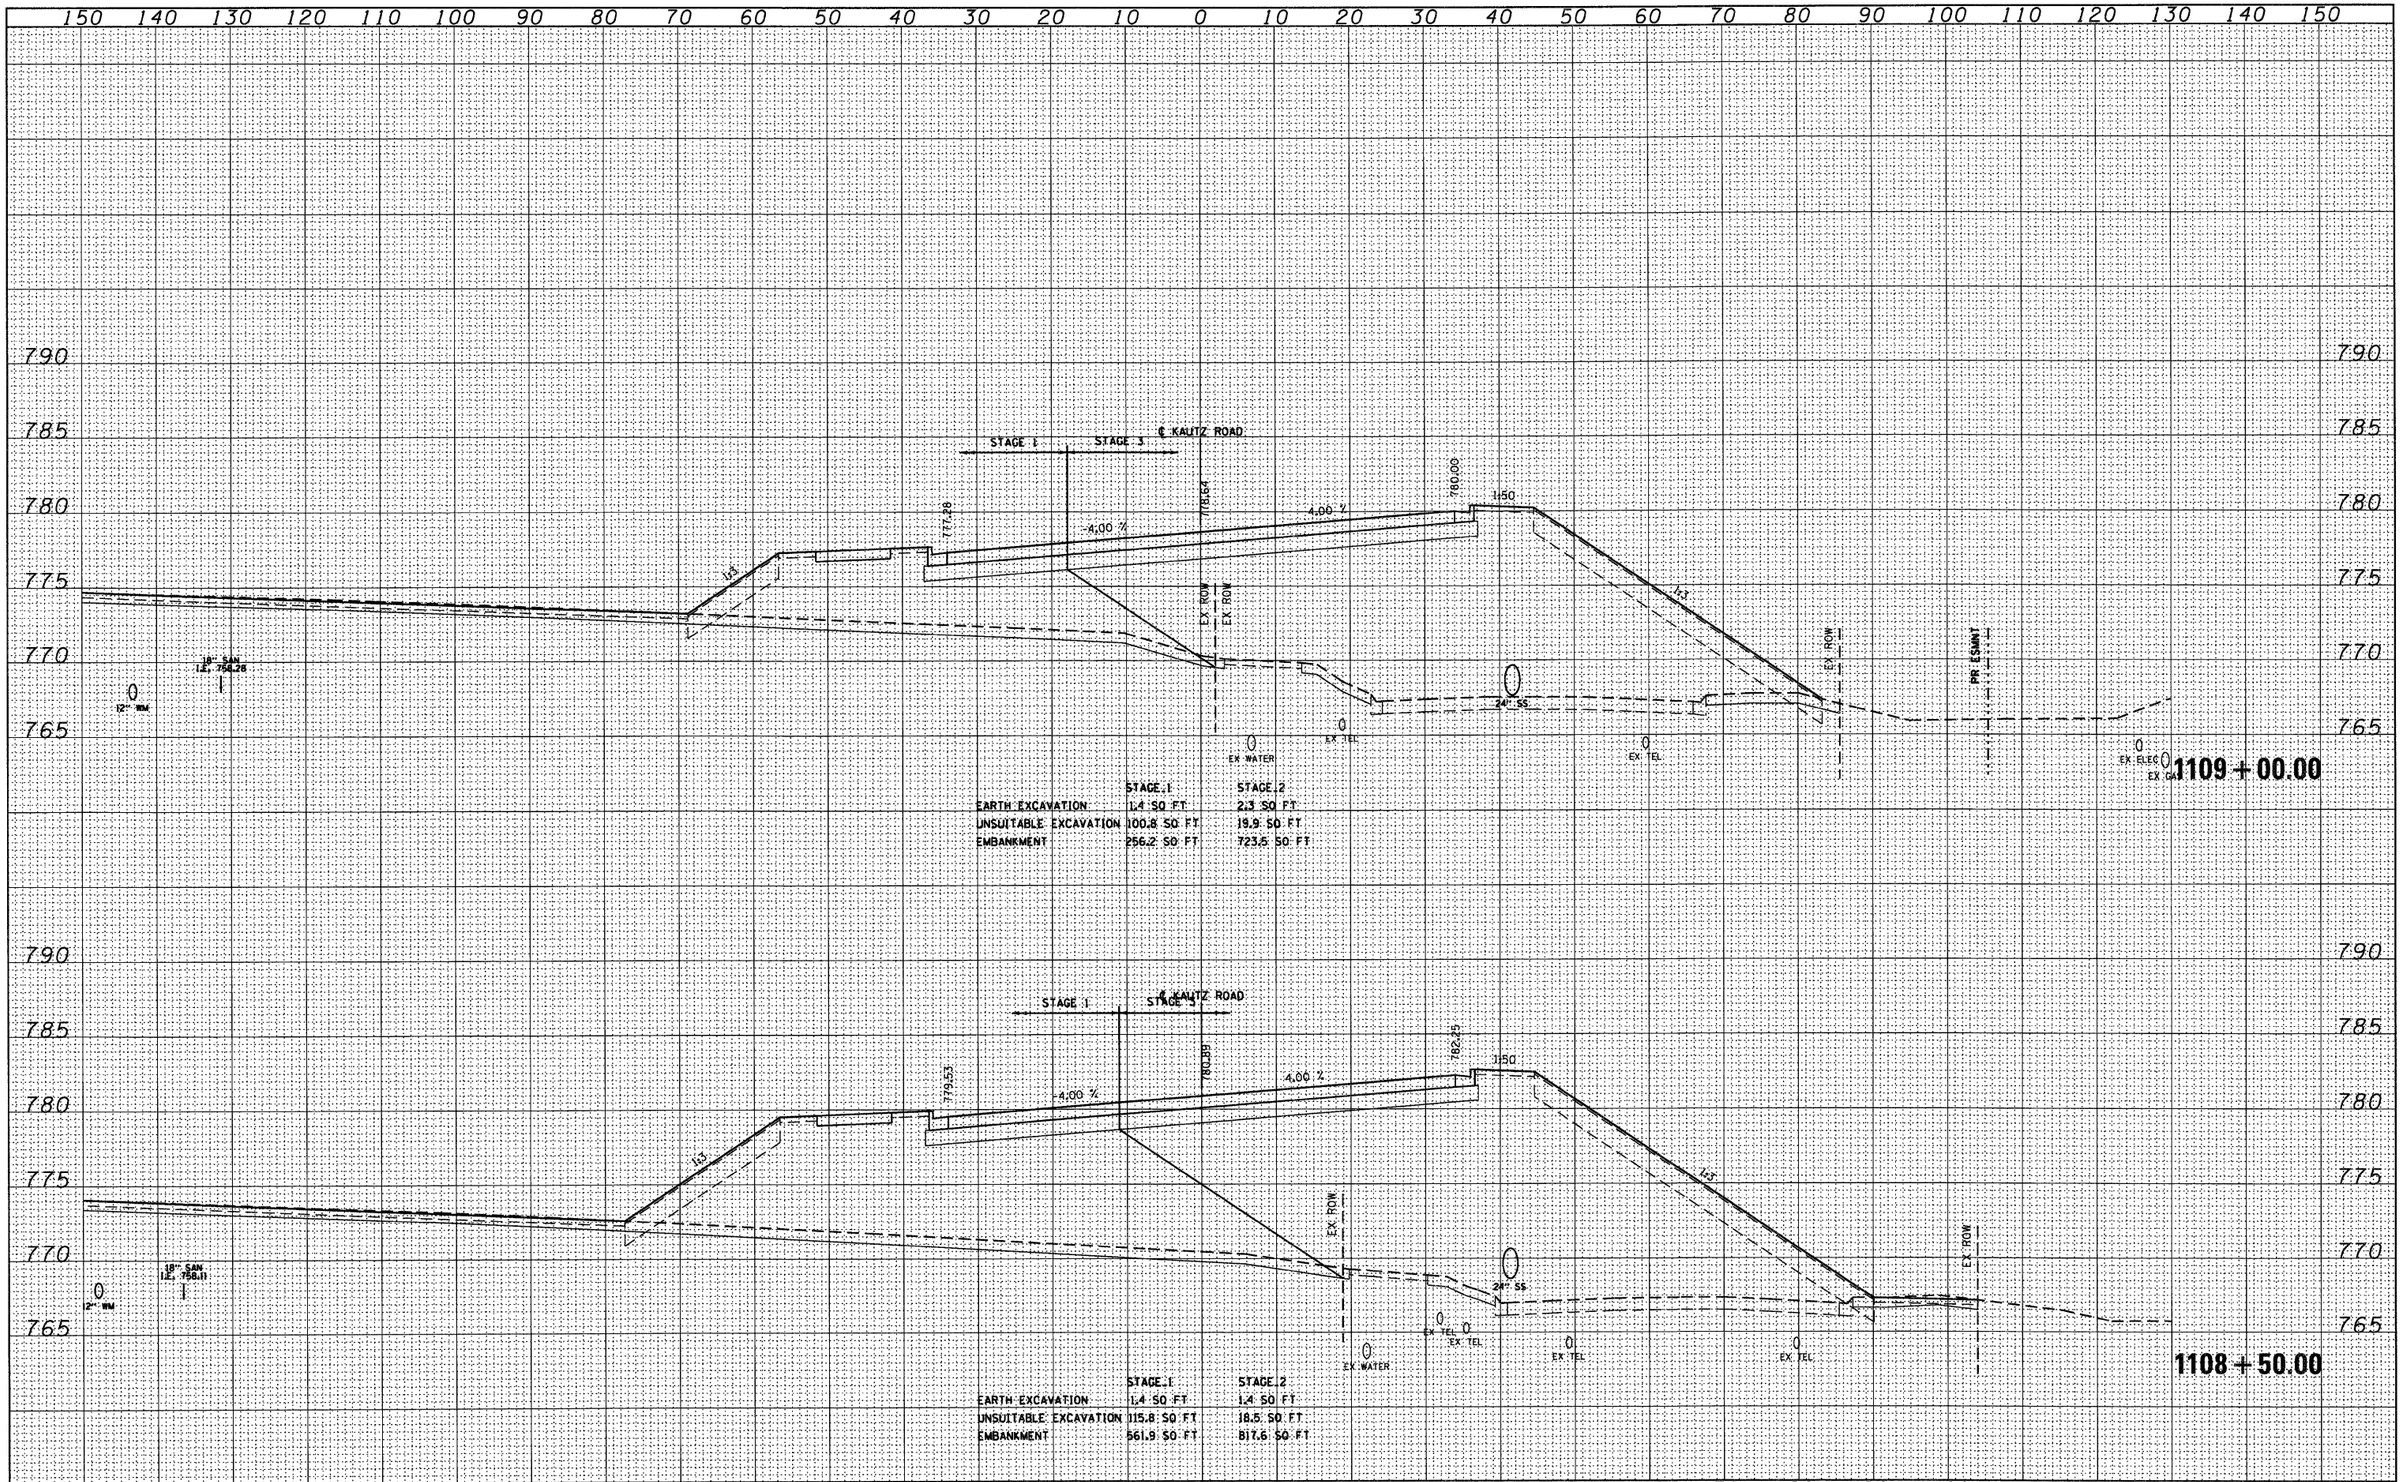

	STAGE 1	STAGE 2
EARTH EXCAVATION	1.4 SQ FT	2.3 SQ FT
UNSUITABLE EXCAVATION	100.8 SQ FT	19.9 SQ FT
EMBANKMENT	256.2 SQ FT	723.5 SQ FT

	STAGE 1	STAGE 2
EARTH EXCAVATION	1.4 SQ FT	1.4 SQ FT
UNSUITABLE EXCAVATION	115.8 SQ FT	18.5 SQ FT
EMBANKMENT	561.9 SQ FT	817.6 SQ FT

FINAL SURVEY	BY	DATE
NOTE BOOK	SURVEYED	
	PLOTTED	
	TEMPLATE	
	AREAS	
NO.	AREAS CHECKED	

ORIGINAL SURVEY	BY	DATE
NOTE BOOK	SURVEYED	
	PLOTTED	
	TEMPLATE	
	AREAS	
NO.	AREAS CHECKED	

FILE NAME = D160122-SHT-XSSHT10.dgn	USER NAME = YKim	DESIGNED - MJT	REVISED -
		DRAWN - MJT	REVISED -
	PLOT SCALE = 1:10	CHECKED - EJG	REVISED -
	PLOT DATE = 10/14/2011	DATE -	REVISED -

STATE OF ILLINOIS
DEPARTMENT OF TRANSPORTATION

KAUTZ ROAD CROSS SECTIONS

SCALE: 1"=10'H 1"=5'V | SHEET NO. 14 OF 26 SHEETS | STA. 1108+50.00 TO STA. 1109+00.00

F.A. RTE.	SECTION	COUNTY	TOTAL SHEETS	SHEET NO.
			421	409
	XS-KTZ-14	CONTRACT NO.		
		ILLINOIS FED. AID PROJECT		