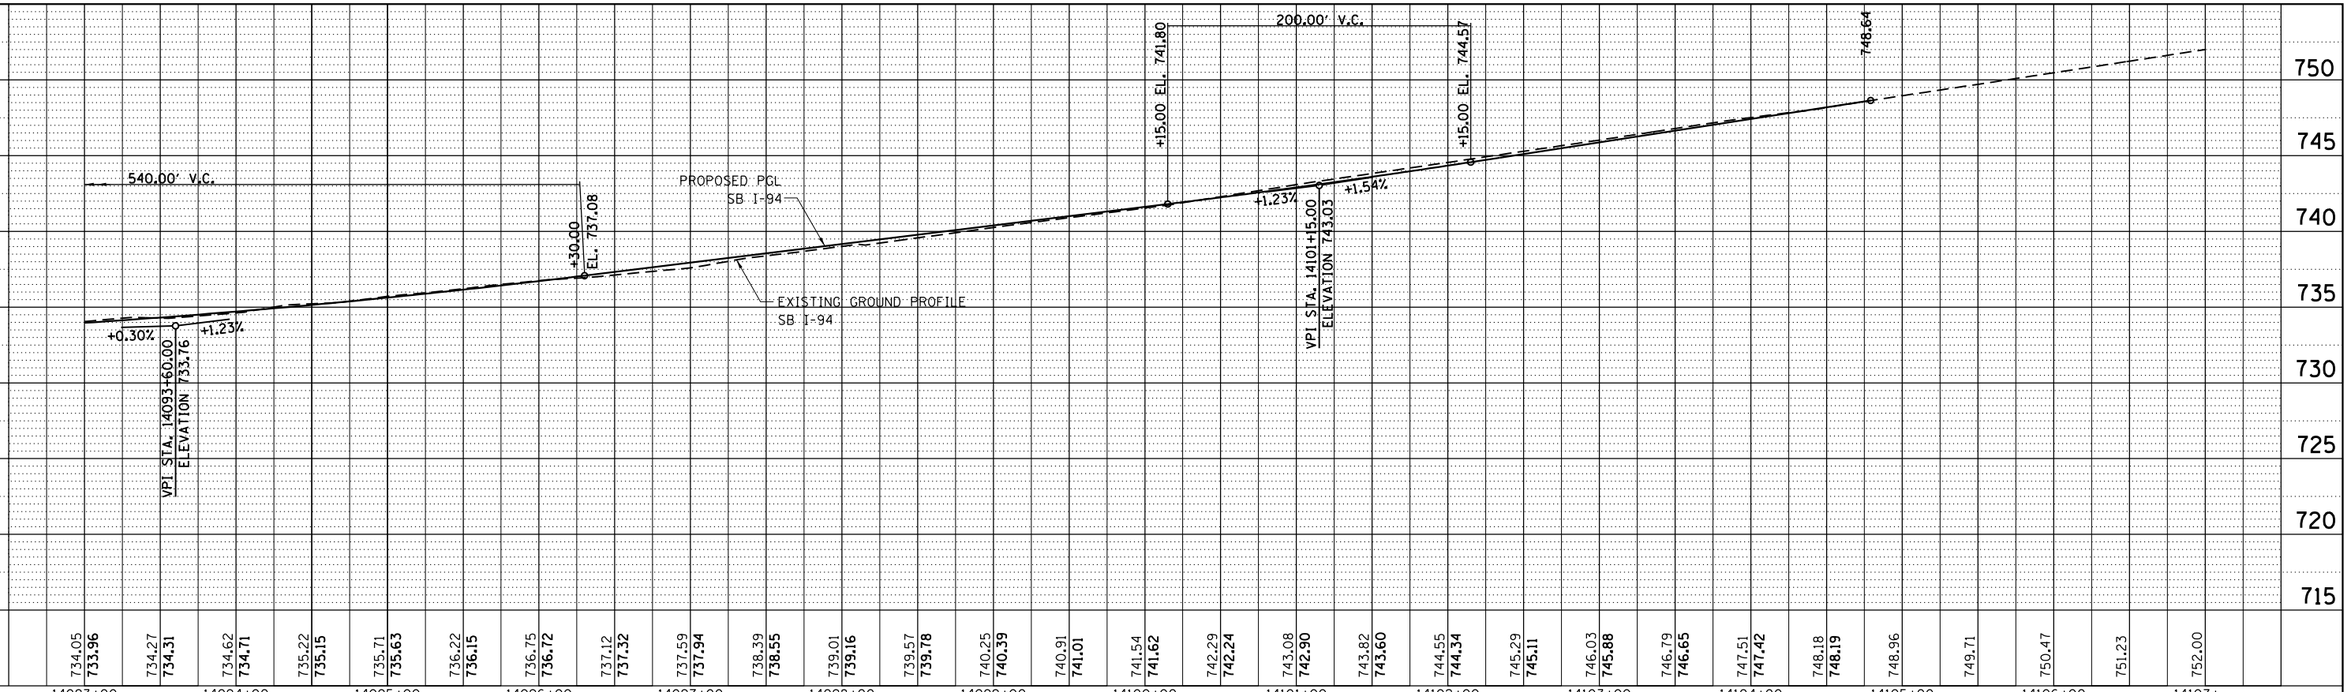

PLAN

SURVEYED	
PLOTTED	
ALIGNMENT CHECKED	
RT. OF WAY CHECKED	
CADD FILE NAME	
NOTE BOOK	
NO.	

BY	DATE

PROFILE

SURVEYED	
PLOTTED	
PROFILE CHECKED	
R.M. NOTED	
STRUCTURE NOTATIONS CHKD	
NOTE BOOK	
NO.	

BY	DATE

FILE NAME = D160L77-sht-profile.dgn	USER NAME = default	DESIGNED -	REVISED -
		DRAWN -	REVISED -
	PLOT SCALE = H:1"=10' V:1"=5'	CHECKED -	REVISED -
	PLOT DATE = 6/20/2012	DATE - 6/19/2012	REVISED -

STATE OF ILLINOIS
DEPARTMENT OF TRANSPORTATION

PROPOSED PROFILE
SOUTHBOUND I-94

SCALE: 1"=50' | SHEET NO. 4 OF 10 SHEETS | STA. | TO STA.

F.A. RTE.	SECTION	COUNTY	TOTAL SHEETS	SHEET NO.
94	49-1-R-1	LAKE	677	90
		CONTRACT NO. 60L77		
		ILLINOIS FED. AID PROJECT		