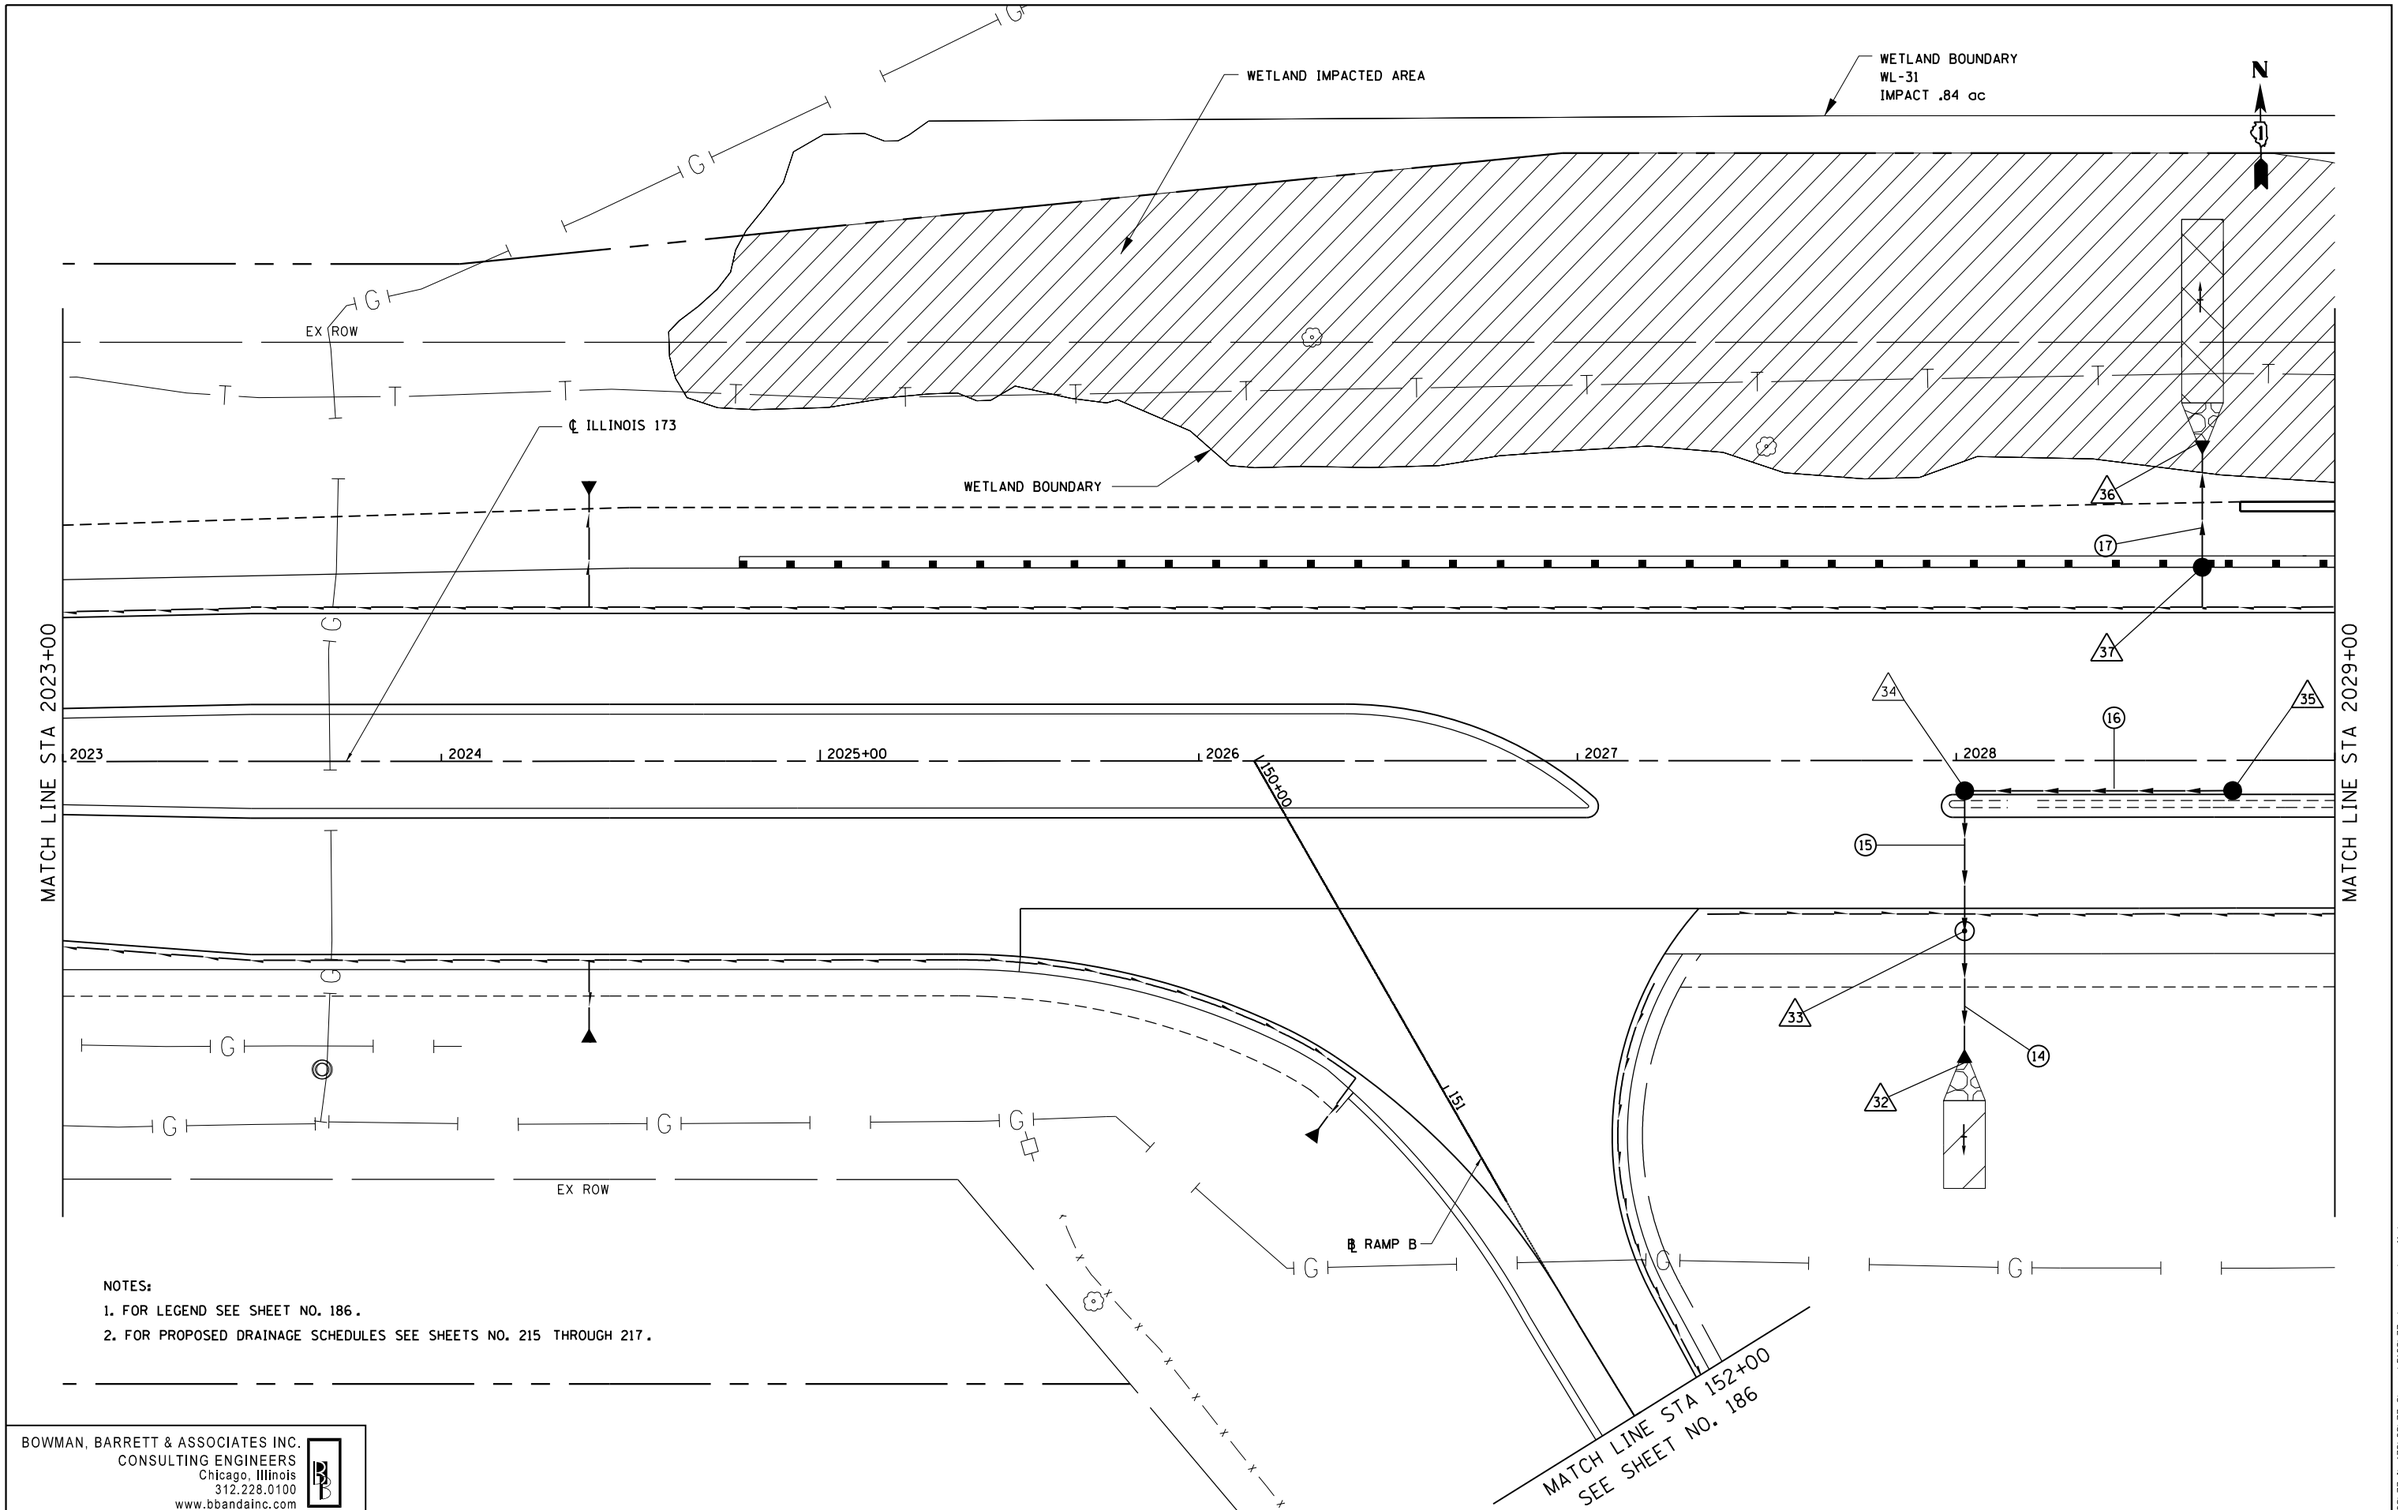

NOTES:

1. FOR LEGEND SEE SHEET NO. 186.
2. FOR PROPOSED DRAINAGE SCHEDULES SEE SHEETS NO. 215 THROUGH 217.

BOWMAN, BARRETT & ASSOCIATES INC.
CONSULTING ENGINEERS
Chicago, Illinois
312.228.0100
www.bbandainc.com

FILE NAME = $FILES$	USER NAME = default	DESIGNED - JAM	REVISED -
		DRAWN - JAM	REVISED -
	PLOT SCALE = H:1"=10' V:1"=5'	CHECKED - RGR	REVISED -
	PLOT DATE = 6/20/2012	DATE - 6/19/2012	REVISED -

STATE OF ILLINOIS
DEPARTMENT OF TRANSPORTATION

PROPOSED DRAINAGE PLAN
IL RTE 173

SCALE: 1"=20' | SHEET NO. 11 OF 15 SHEETS | STA. 2023+00 TO STA. 2029+00

F.A. RTE.	SECTION	COUNTY	TOTAL SHEETS	SHEET NO.
94	49-1-R-1	LAKE	677	196
		CONTRACT NO. 60L77		
		ILLINOIS FED. AID PROJECT		

S:\1101\05_CADD\60L77 IL 173\60L77 Sheets\D160L77-sht-prop.drain11.dgn