


PARTIAL ELEVATION

(Looking West)

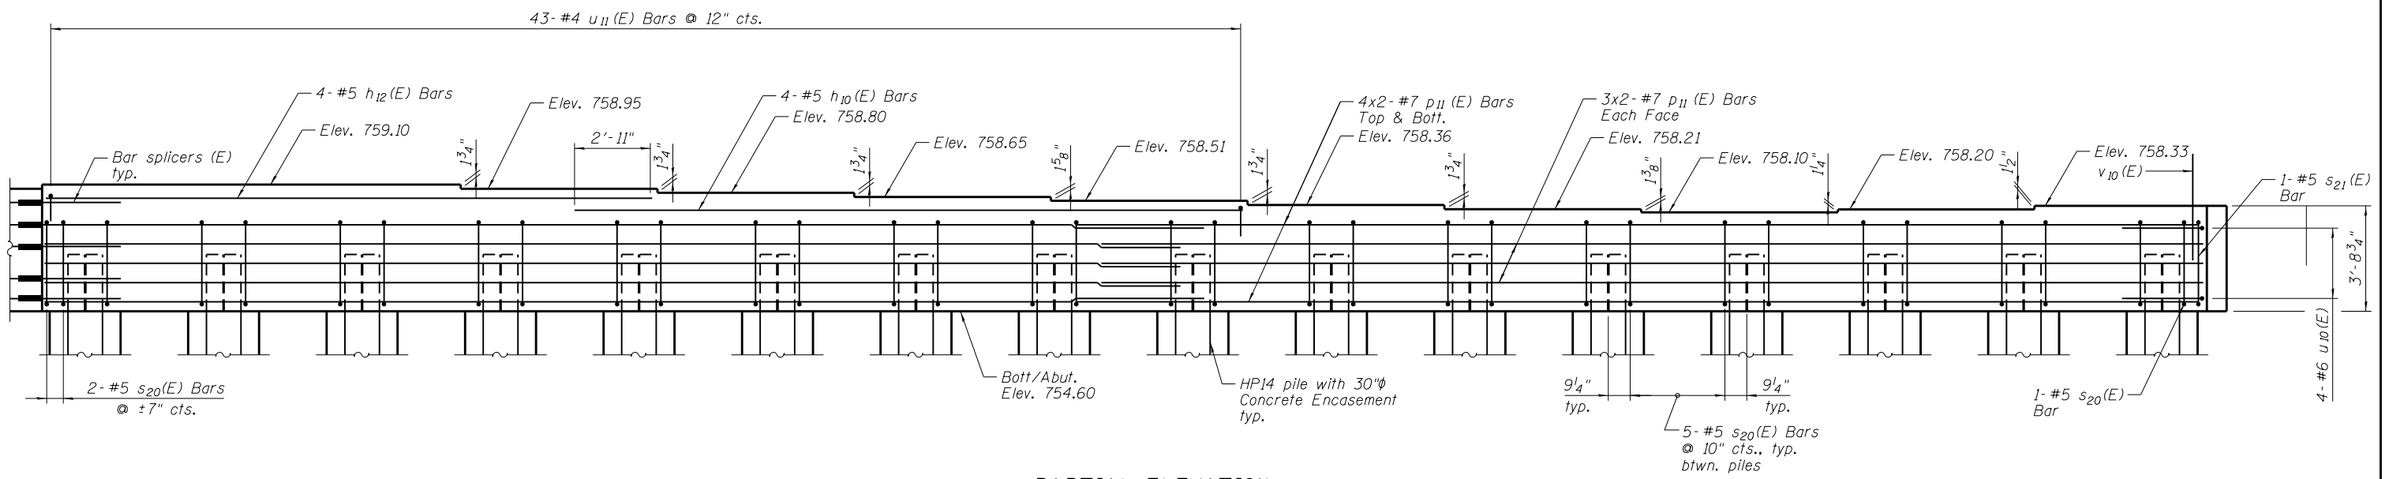


PARTIAL PLAN

S:\IDOT\05_CADD\60L77 IL 173\60L77 Sheets\0490535-60L77-027-WAB2.dgn

6/19/2012 11:40:57 AM

| | | | | | |
|---|---|---|---|---|---|
| BOWMAN, BARRETT & ASSOCIATES INC. CONSULTING ENGINEERS Chicago, Illinois 312.228.0100 www.bbandainc.com | USER NAME = | DESIGNED - MRM | DATE - 6/19/2012 | **STATE OF ILLINOIS DEPARTMENT OF TRANSPORTATION** | **WEST ABUTMENT II** **STRUCTURE NO. 049-0535 (BRIDGE NO. 441)** SHEET NO. S-27 OF S-36 SHEETS |
| | | CHECKED - TL | REVISED - | | |
| | PLOT SCALE = | DRAWN - MTR | REVISED - | | |
| | PLOT DATE = | CHECKED - MRM | REVISED - | | |
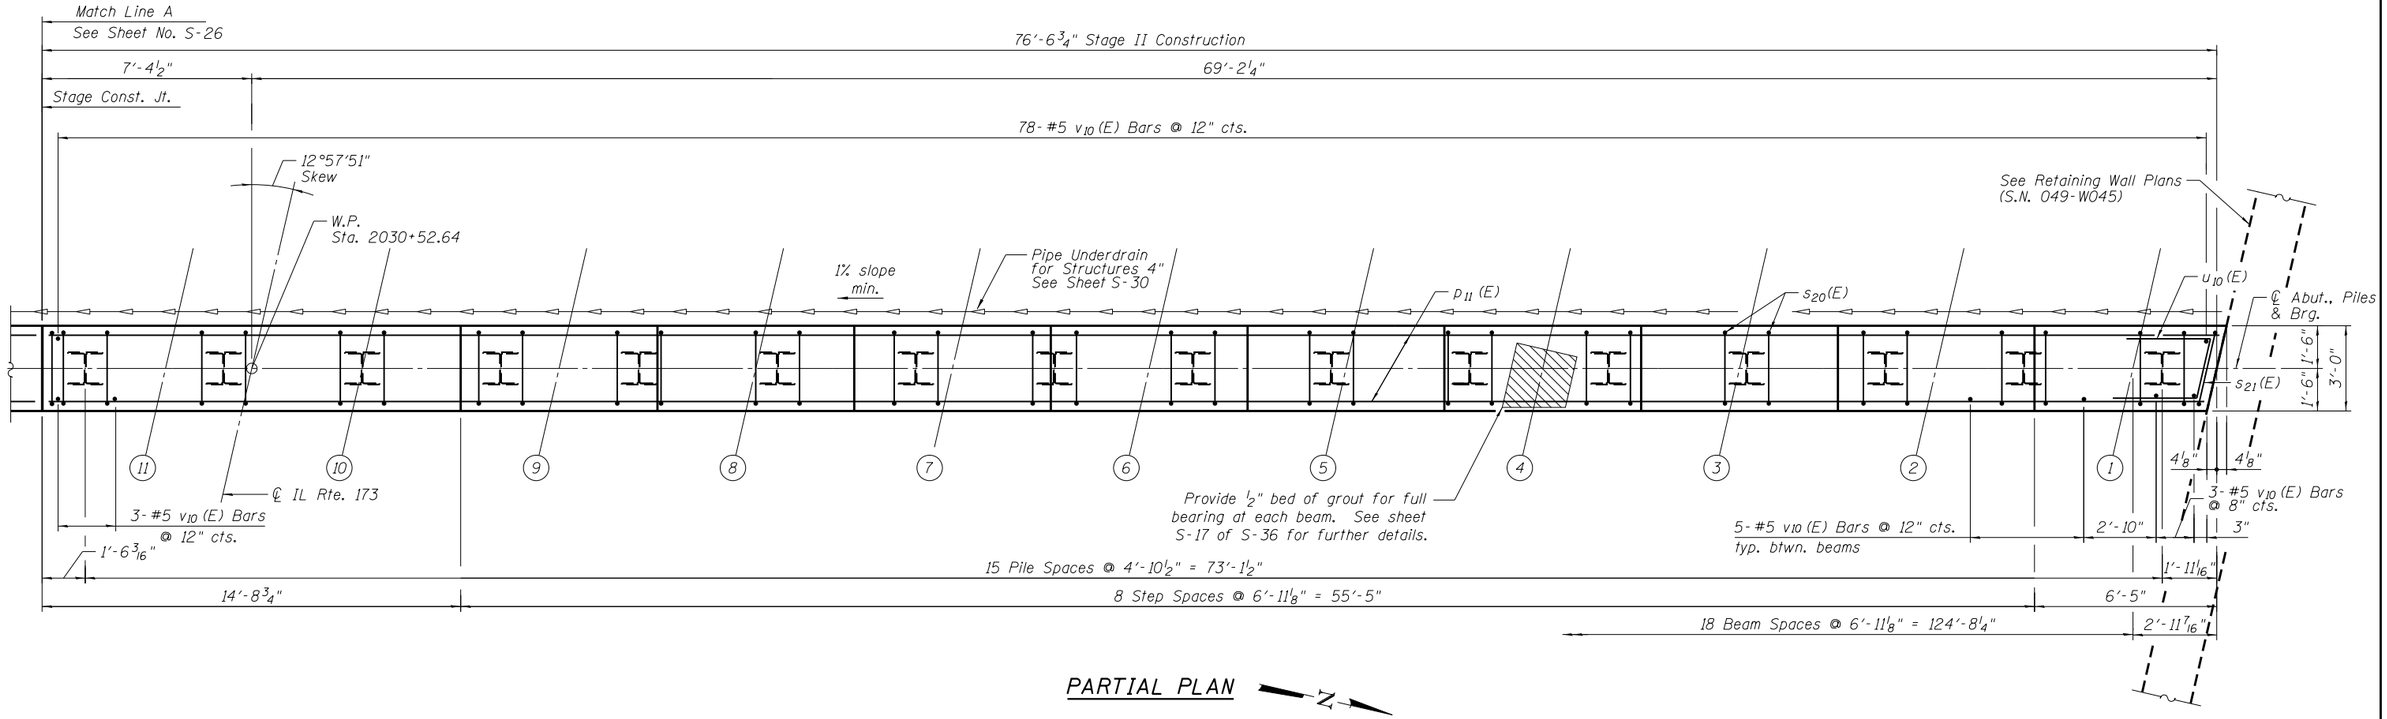
| F.A.I. RTE. | SECTION | COUNTY | TOTAL SHEETS | SHEET NO. |
|---|---|---|---|---|
| 94 | 49-1-R-1 | LAKE | 677 | 465 |
| | | CONTRACT NO. 60L77 | | |
| | ILLINOIS FED. AID PROJECT | | | |