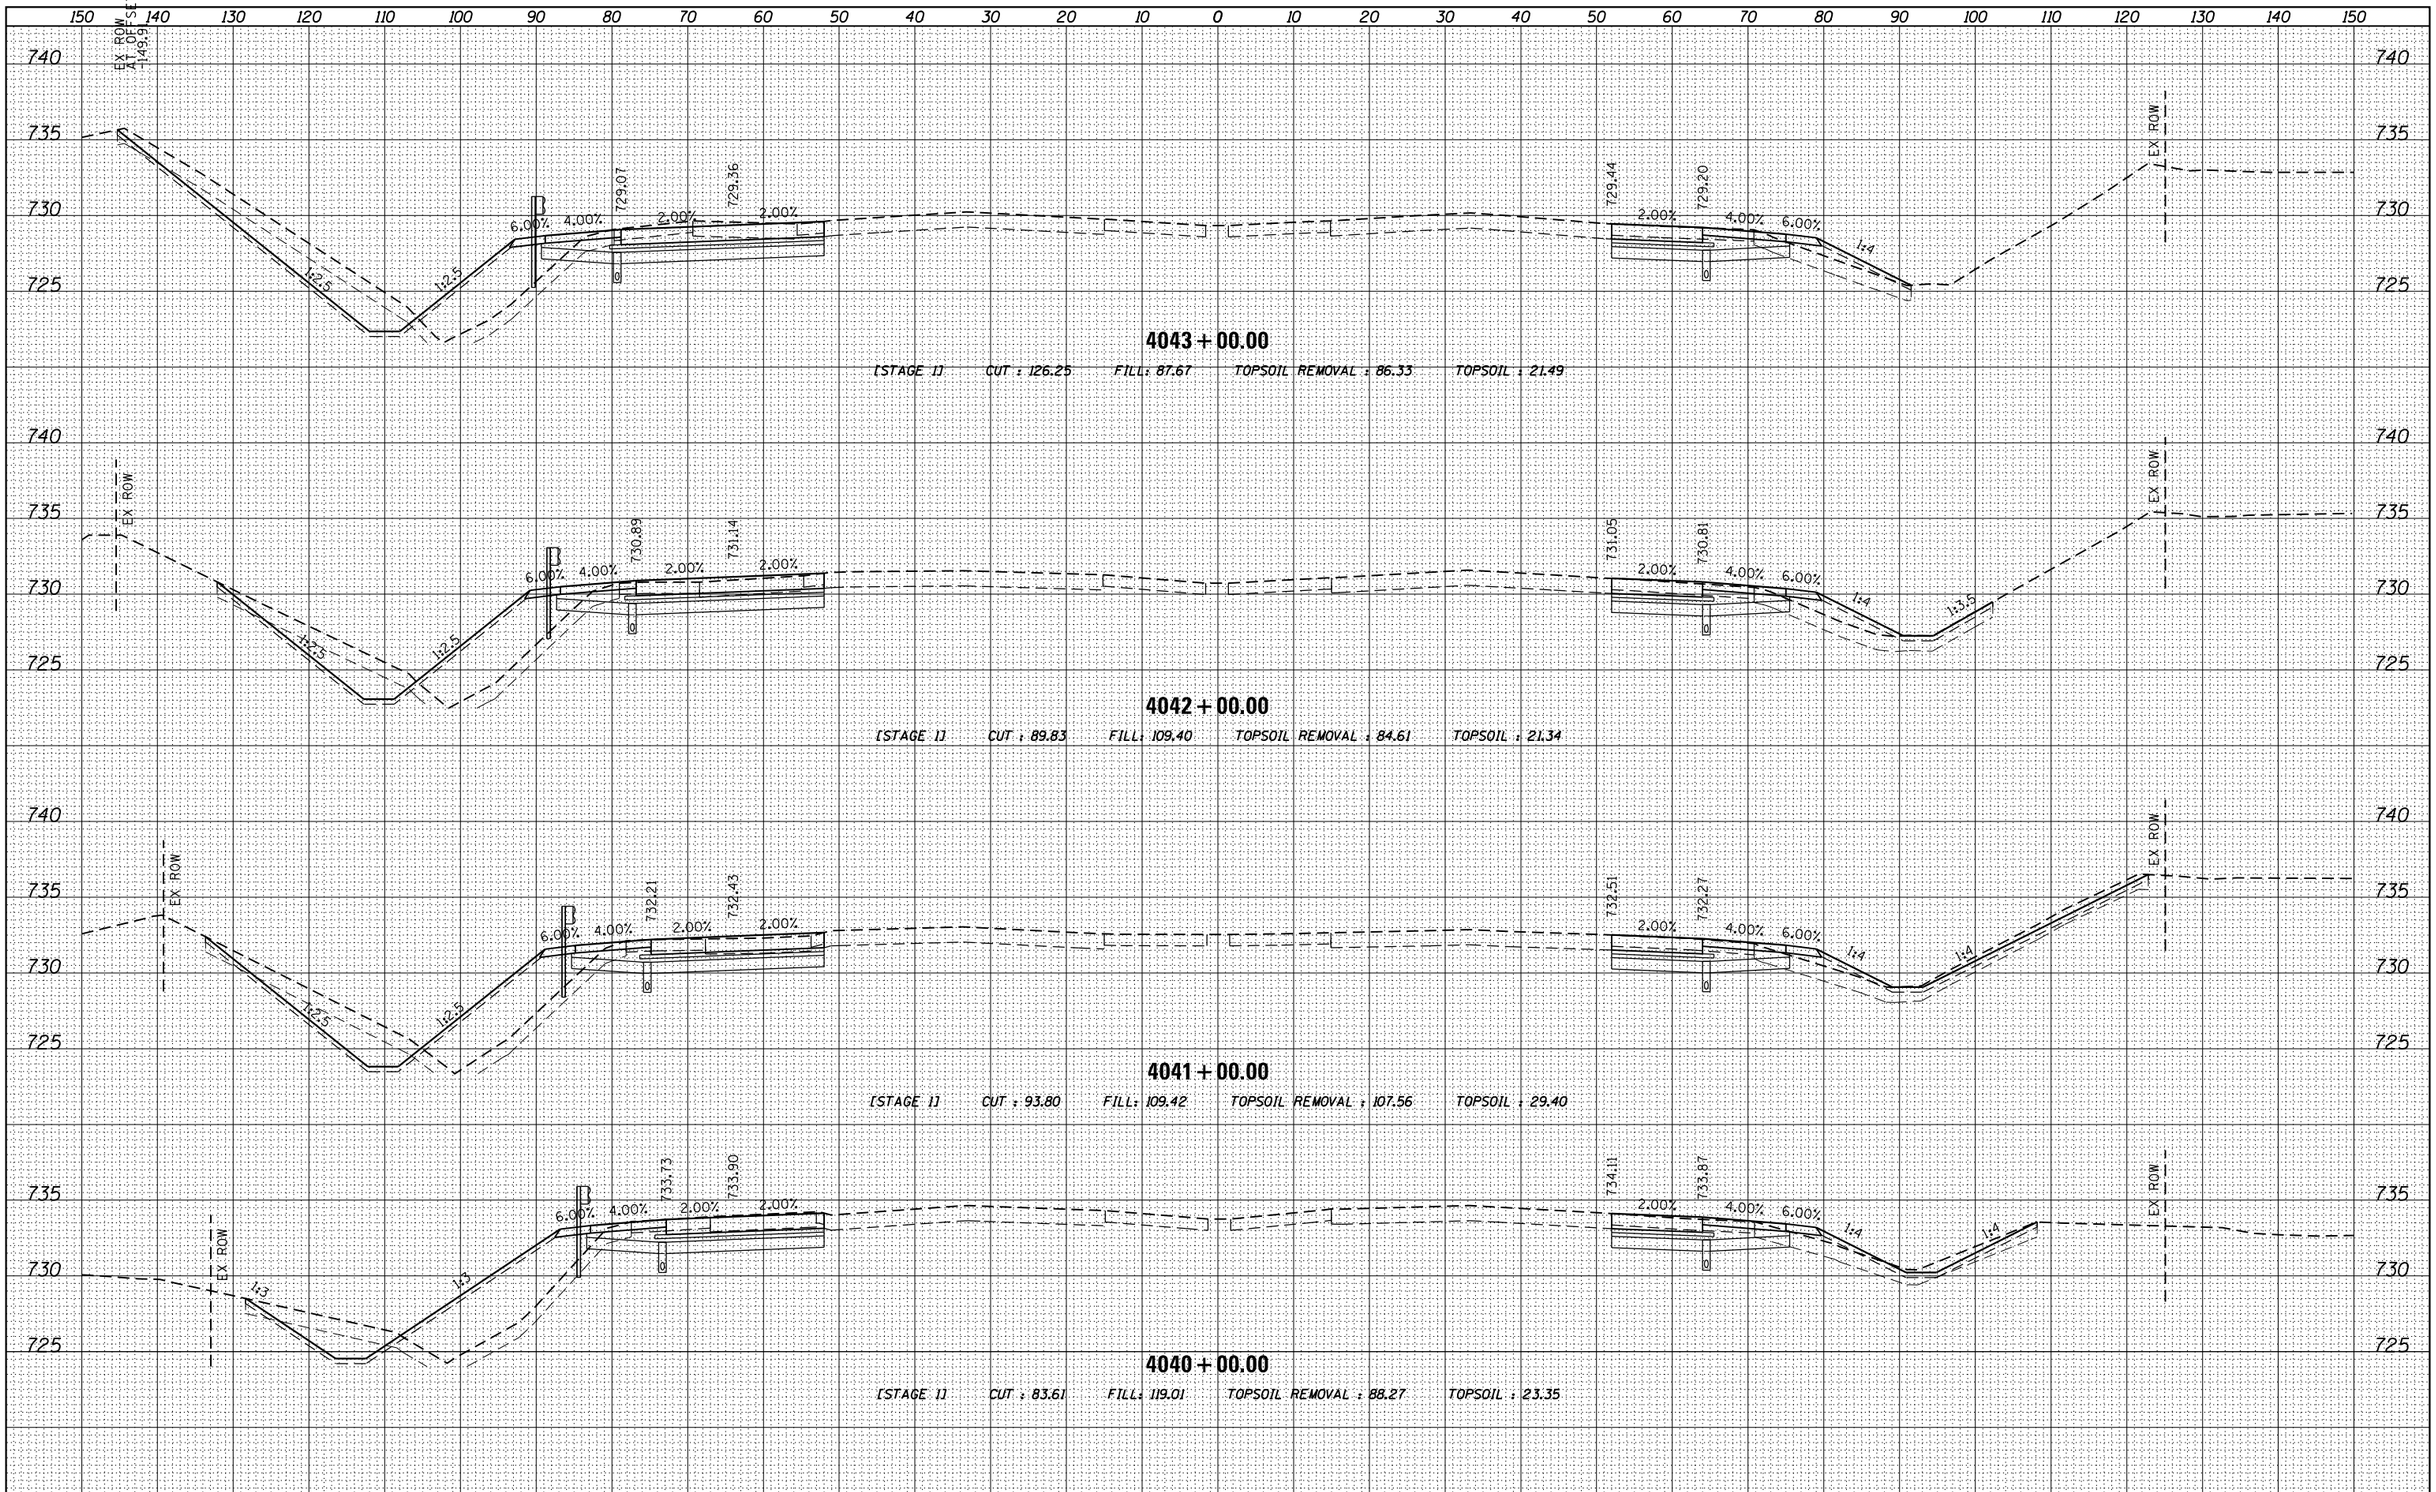

FINAL SURVEY		BY	DATE
NOTE BOOK	SURVEYED		
	PLOTTED		
	TEMPLATE		
	AREAS		
NO.	AREAS CHECKED		

ORIGINAL SURVEY		BY	DATE
NOTE BOOK	SURVEYED		
	PLOTTED		
	TEMPLATE		
	AREAS		
NO.	AREAS CHECKED		

FILE NAME = D160L77-SHT-XSC_P943T.dgn	USER NAME = default	DESIGNED -	REVISED -
		DRAWN -	REVISED -
	PLOT SCALE = H:1"=10' V:1"=5'	CHECKED -	REVISED -
	PLOT DATE = 6/20/2012	DATE -	REVISED -

STATE OF ILLINOIS
DEPARTMENT OF TRANSPORTATION

CROSS SECTIONS
MAINLINE I-94

SCALE: H : 1" = 10' V : 1" = 5' | SHEET 18 OF 110 SHEETS | STA. 4040+00.00 TO STA. 4043+00.00

F.A. RTE.	SECTION	COUNTY	TOTAL SHEETS	SHEET NO.
94	49-1-R-1	LAKE	677	523

CONTRACT NO. 60L77

ILLINOIS FED. AID PROJECT