| FINAL SURVEY | NOTE BOOK | SURVEYED | PLOTTED | TEMPLATE | AREAS | AREAS CHECKED | NO. | BY | DATE |
|---|---|---|---|---|---|---|---|---|---|
| | | | | | | | | | |

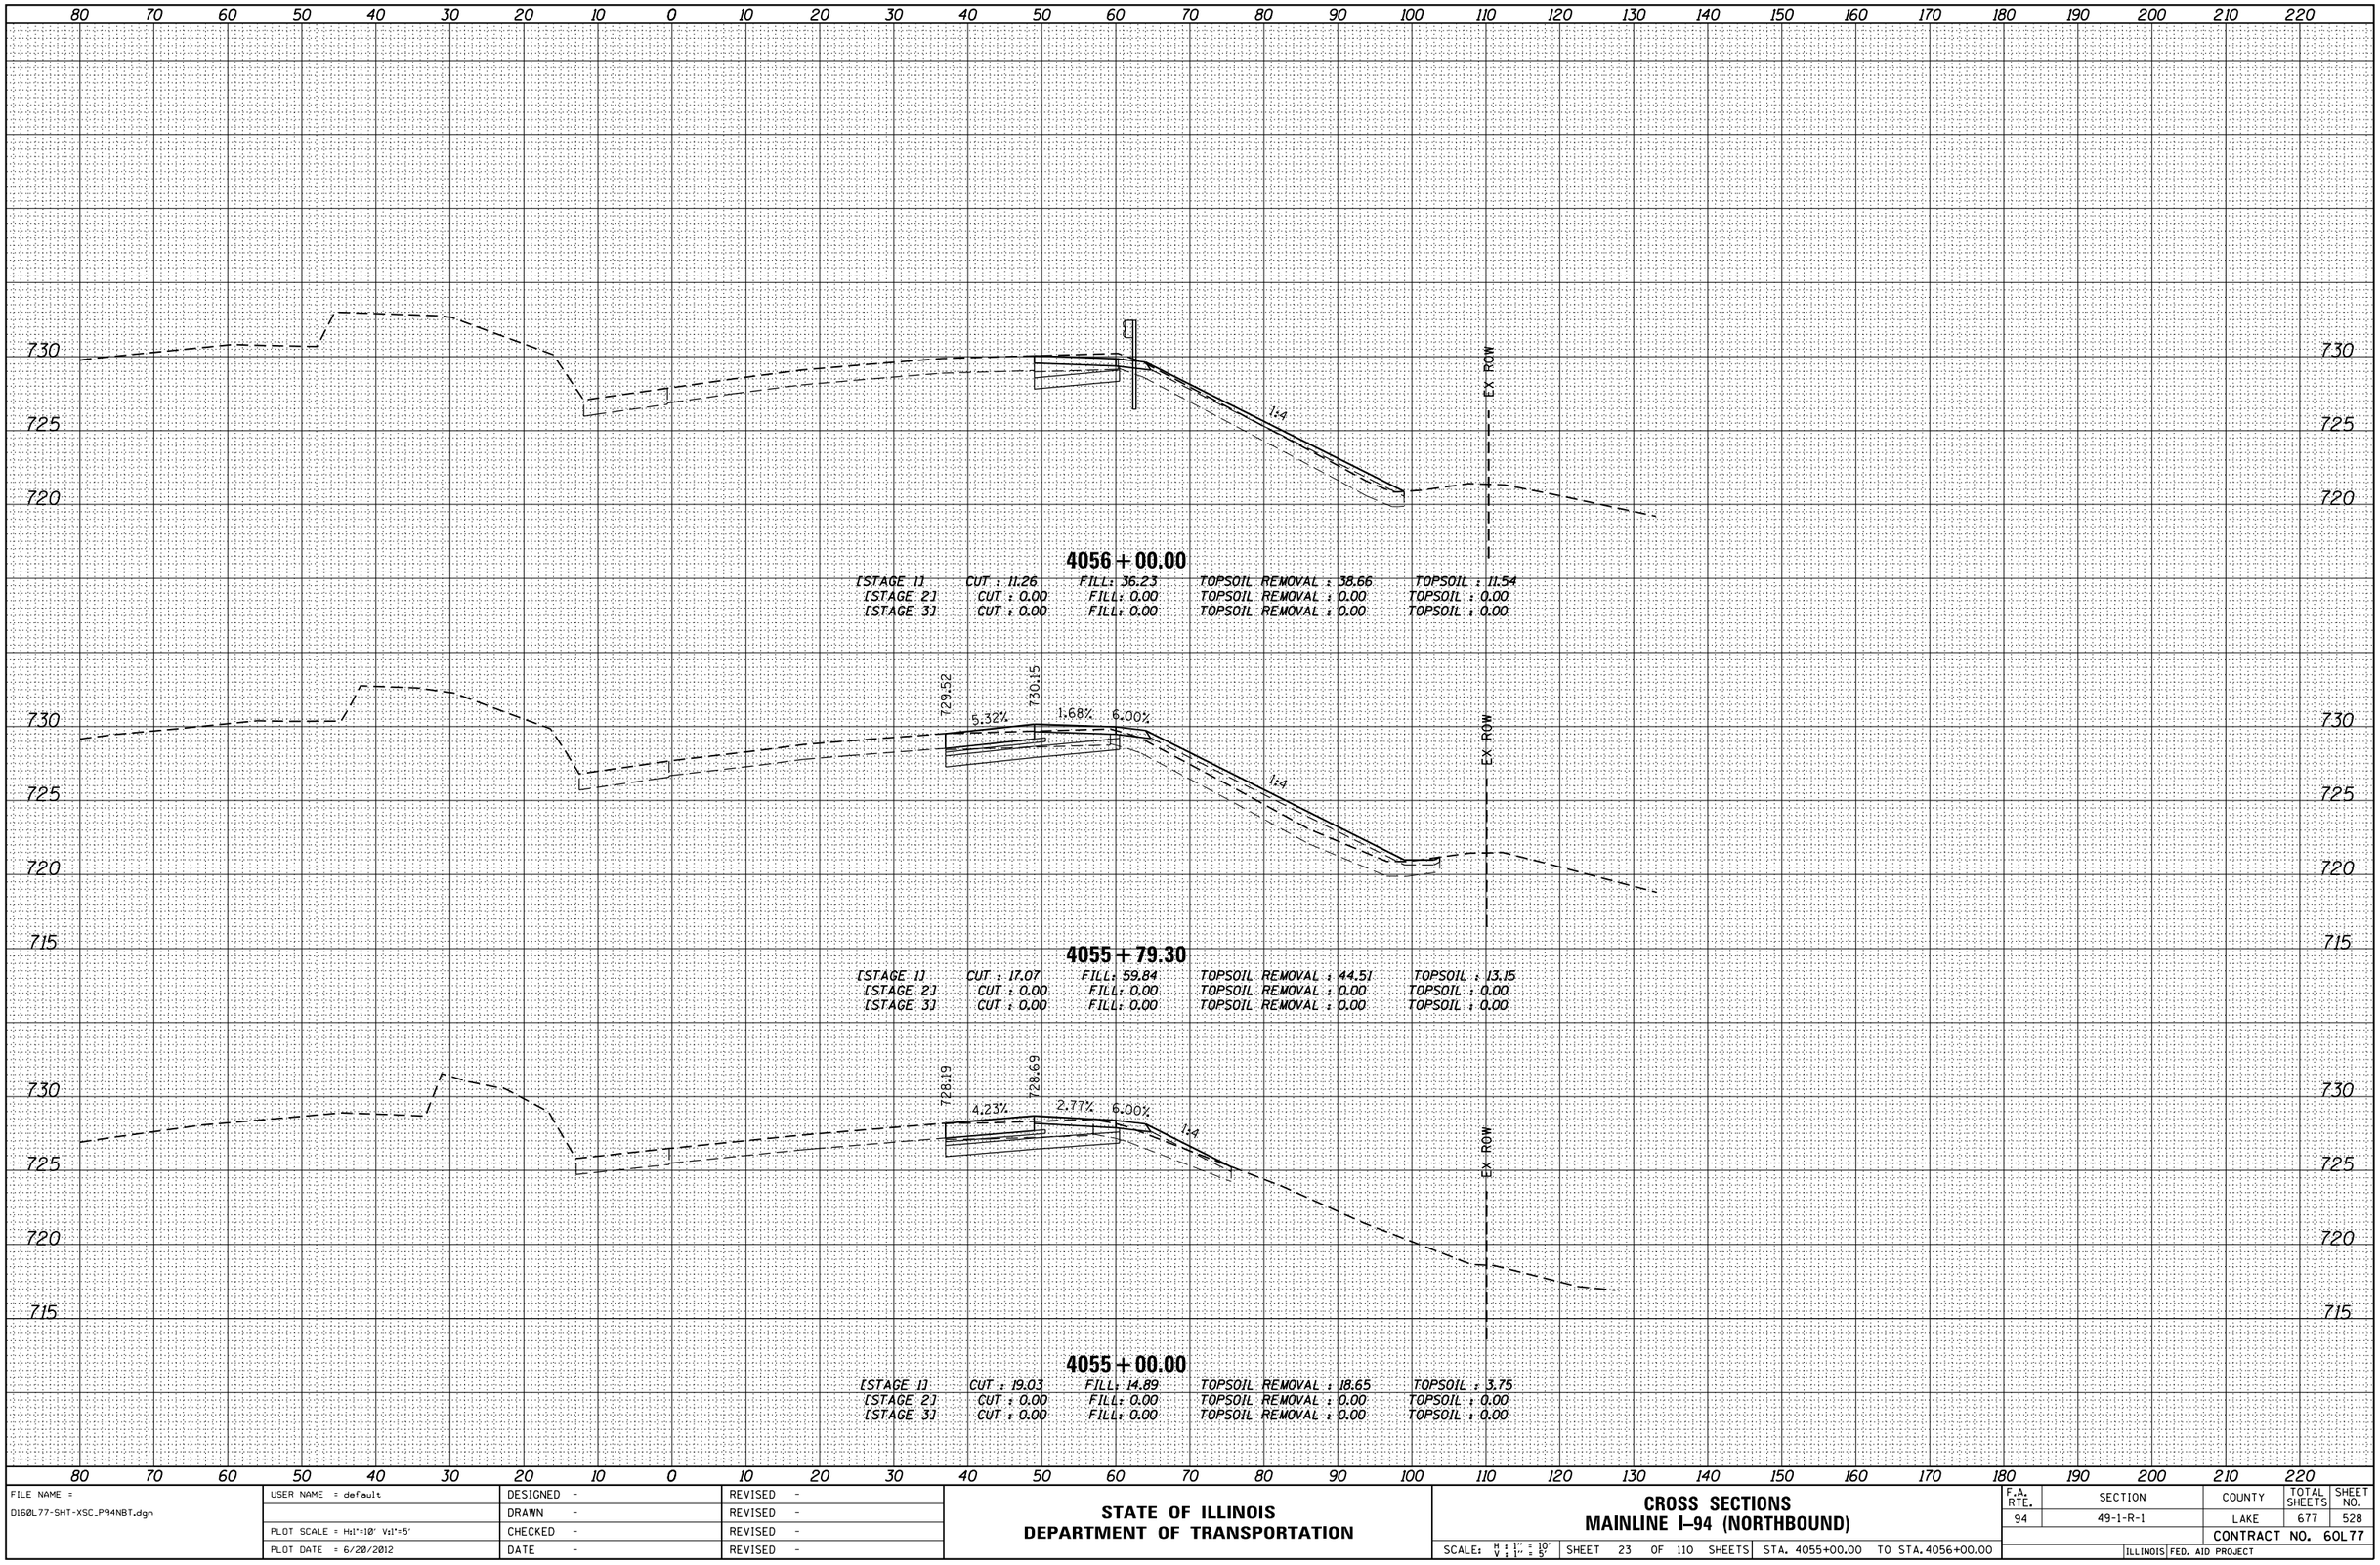


**4056+00.00**

| | | | | | |
|---|---|---|---|---|---|
| [STAGE 1] | CUT : 11.26 | FILL: 36.23 | TOPSOIL REMOVAL : 38.66 | TOPSOIL : 11.54 |
| [STAGE 2] | CUT : 0.00 | FILL: 0.00 | TOPSOIL REMOVAL : 0.00 | TOPSOIL : 0.00 |
| [STAGE 3] | CUT : 0.00 | FILL: 0.00 | TOPSOIL REMOVAL : 0.00 | TOPSOIL : 0.00 |

**4055+79.30**

| | | | | |
|---|---|---|---|---|
| [STAGE 1] | CUT : 17.07 | FILL: 59.84 | TOPSOIL REMOVAL : 44.51 | TOPSOIL : 13.15 |
| [STAGE 2] | CUT : 0.00 | FILL: 0.00 | TOPSOIL REMOVAL : 0.00 | TOPSOIL : 0.00 |
| [STAGE 3] | CUT : 0.00 | FILL: 0.00 | TOPSOIL REMOVAL : 0.00 | TOPSOIL : 0.00 |

**4055+00.00**

| | | | | |
|---|---|---|---|---|
| [STAGE 1] | CUT : 19.03 | FILL: 14.89 | TOPSOIL REMOVAL : 18.65 | TOPSOIL : 3.75 |
| [STAGE 2] | CUT : 0.00 | FILL: 0.00 | TOPSOIL REMOVAL : 0.00 | TOPSOIL : 0.00 |
| [STAGE 3] | CUT : 0.00 | FILL: 0.00 | TOPSOIL REMOVAL : 0.00 | TOPSOIL : 0.00 |

| ORIGINAL SURVEY | NOTE BOOK | SURVEYED | PLOTTED | TEMPLATE | AREAS | AREAS CHECKED | NO. | BY | DATE |
|---|---|---|---|---|---|---|---|---|---|
| | | | | | | | | | |

| | | | |
|---|---|---|---|
| FILE NAME = D160L77-SHT-XSC_P94NBT.dgn | USER NAME = default | DESIGNED - | REVISED - |
| | | DRAWN - | REVISED - |
| | PLOT SCALE = H:1"=10' V:1"=5' | CHECKED - | REVISED - |
| | PLOT DATE = 6/20/2012 | DATE - | REVISED - |

**STATE OF ILLINOIS**
**DEPARTMENT OF TRANSPORTATION**

**CROSS SECTIONS**
**MAINLINE I-94 (NORTHBOUND)**

SCALE: H : 1" = 10' V : 1" = 5' | SHEET 23 OF 110 SHEETS | STA. 4055+00.00 TO STA. 4056+00.00

| F.A. RTE. | SECTION | COUNTY | TOTAL SHEETS | SHEET NO. |
|---|---|---|---|---|
| 94 | 49-1-R-1 | LAKE | 677 | 528 |
| | | CONTRACT NO. 60L77 | | |
| | ILLINOIS FED. AID PROJECT | | | |