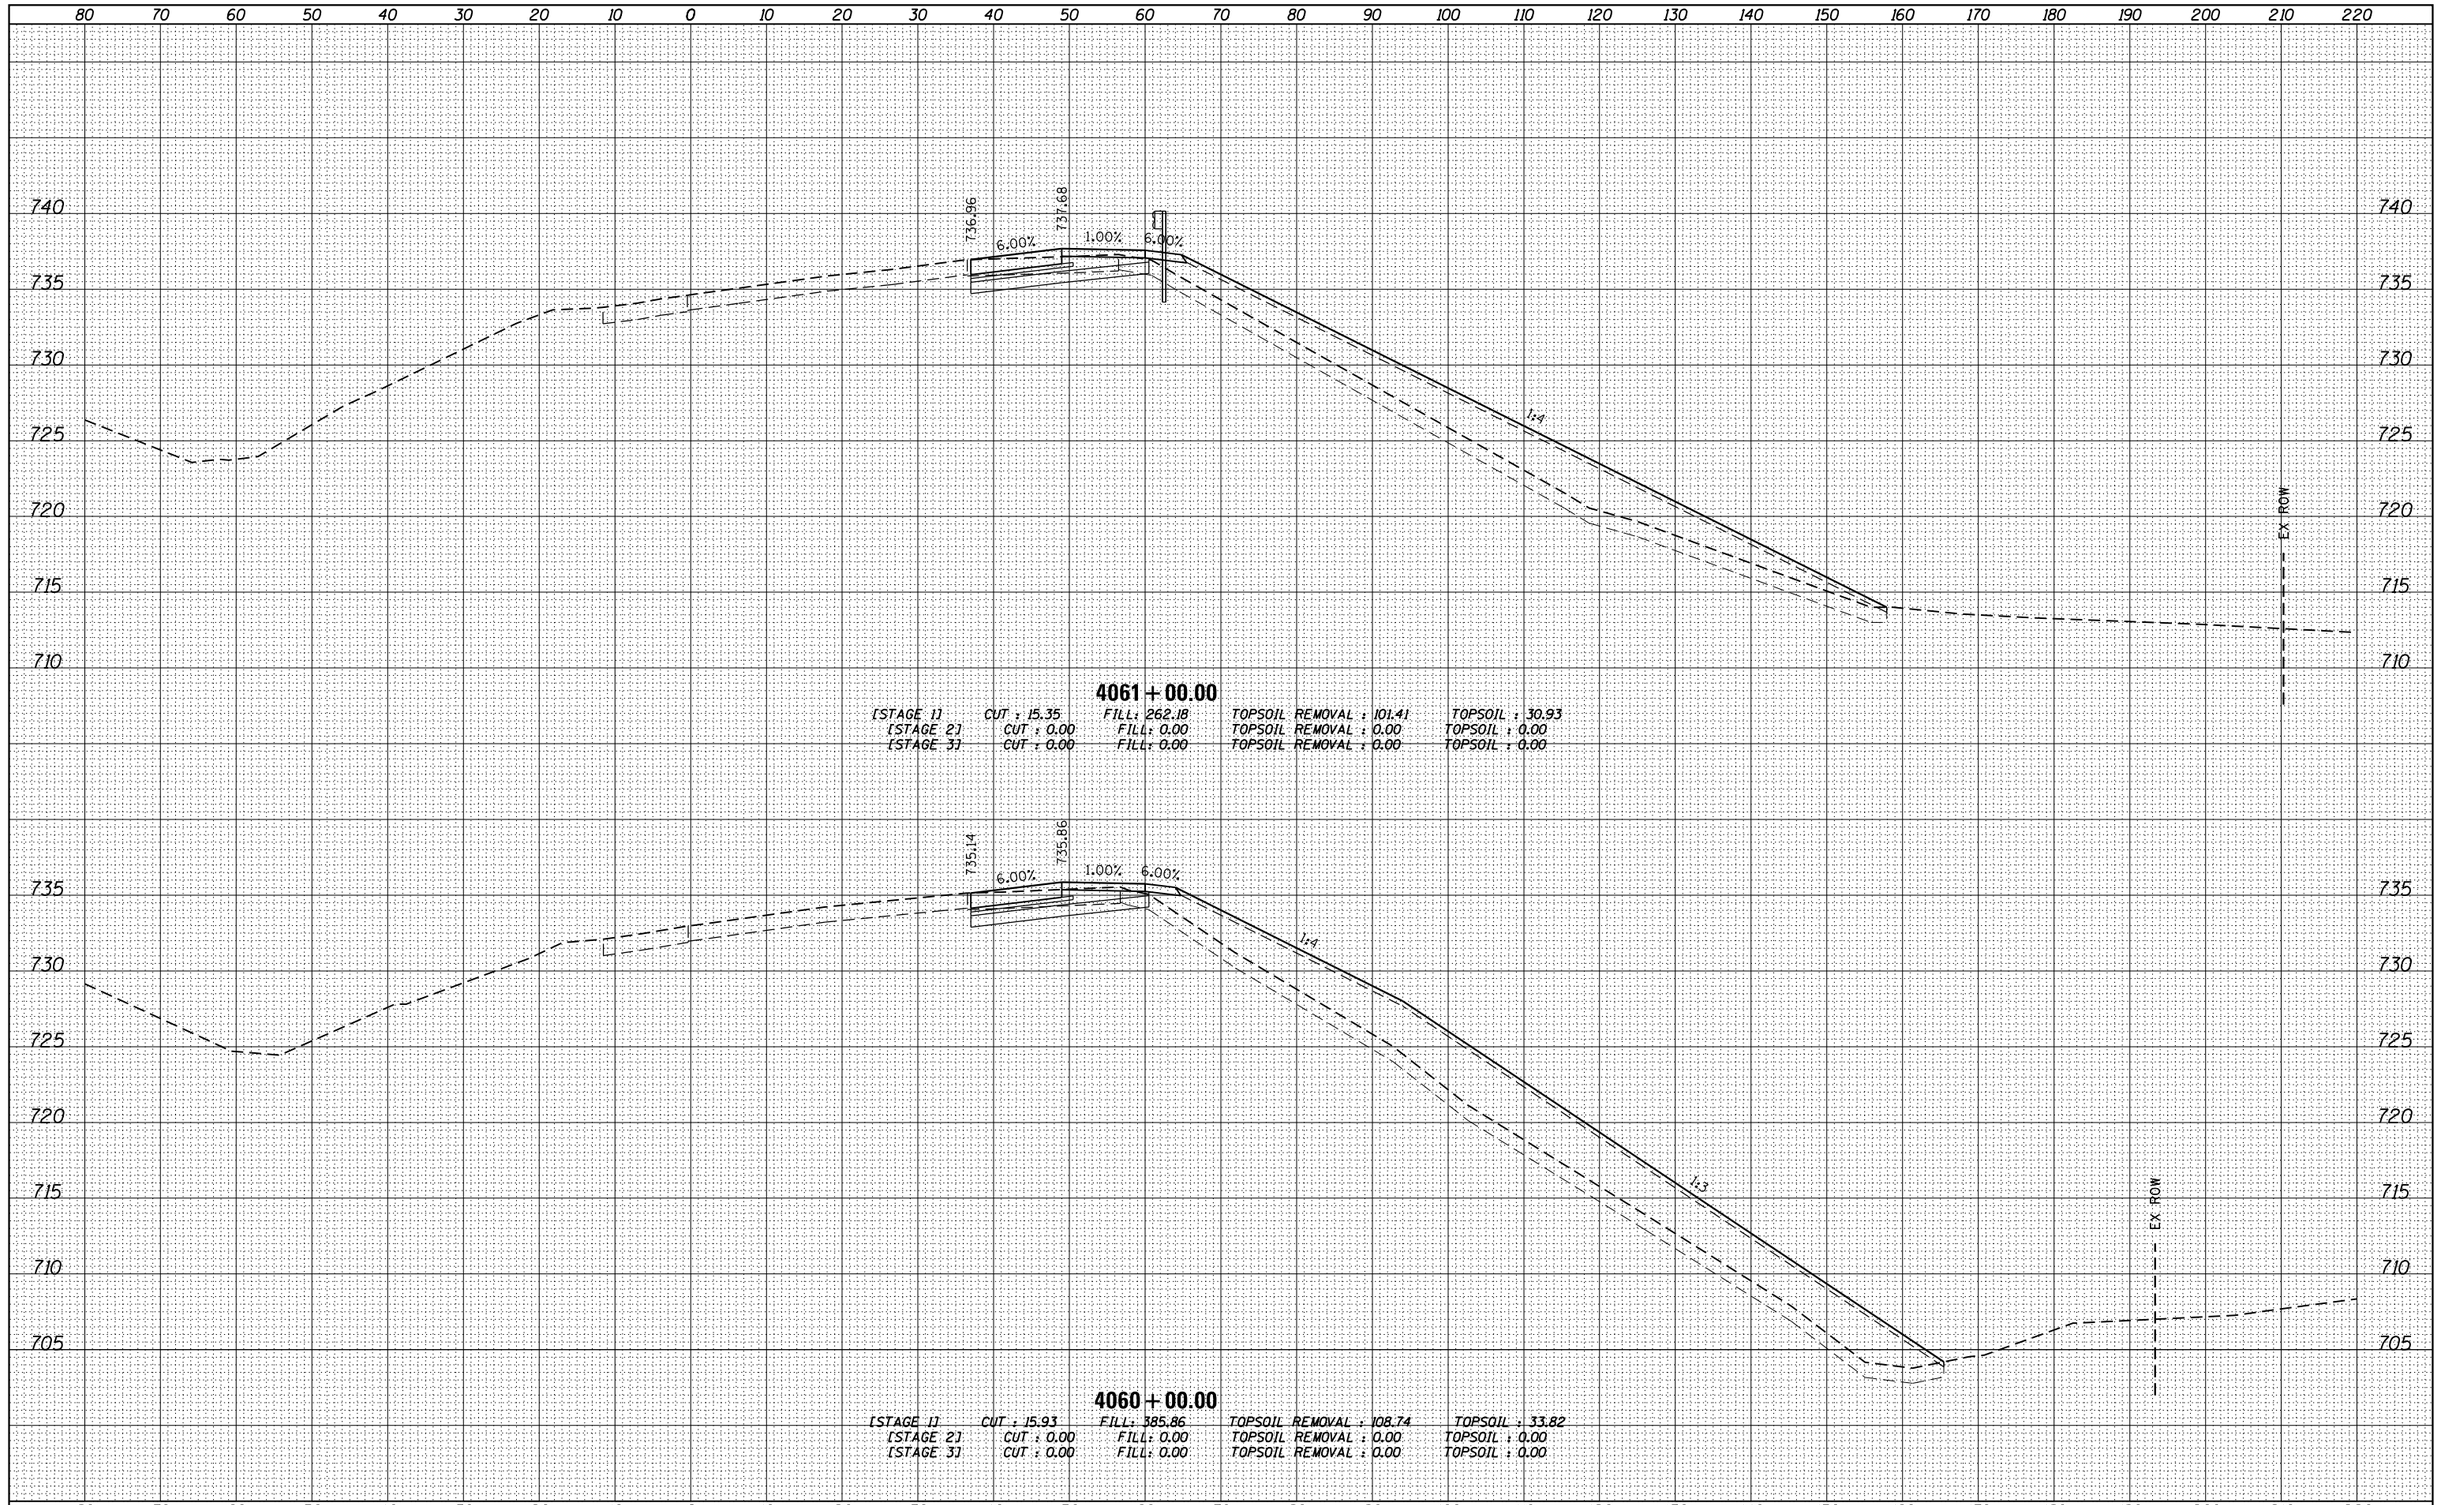

4061+00.00

[STAGE 1]	CUT : 15.35	FILL: 262.18	TOPSOIL REMOVAL : 101.41	TOPSOIL : 30.93
[STAGE 2]	CUT : 0.00	FILL: 0.00	TOPSOIL REMOVAL : 0.00	TOPSOIL : 0.00
[STAGE 3]	CUT : 0.00	FILL: 0.00	TOPSOIL REMOVAL : 0.00	TOPSOIL : 0.00

4060+00.00

[STAGE 1]	CUT : 15.93	FILL: 385.86	TOPSOIL REMOVAL : 108.74	TOPSOIL : 33.82
[STAGE 2]	CUT : 0.00	FILL: 0.00	TOPSOIL REMOVAL : 0.00	TOPSOIL : 0.00
[STAGE 3]	CUT : 0.00	FILL: 0.00	TOPSOIL REMOVAL : 0.00	TOPSOIL : 0.00

FINAL SURVEY	BY	DATE
NOTE BOOK	SURVEYED	
	PLOTTED	
	TEMPLATE	
	AREAS	
NO.	AREAS CHECKED	

ORIGINAL SURVEY	BY	DATE
NOTE BOOK	SURVEYED	
	PLOTTED	
	TEMPLATE	
	AREAS	
NO.	AREAS CHECKED	

FILE NAME = D160L77-SHT-XSC_P94NBT.dgn	USER NAME = default	DESIGNED -	REVISED -
		DRAWN -	REVISED -
	PLOT SCALE = H=1'=10' V=1'=5'	CHECKED -	REVISED -
	PLOT DATE = 6/20/2012	DATE -	REVISED -

STATE OF ILLINOIS
DEPARTMENT OF TRANSPORTATION

CROSS SECTIONS
MAINLINE I-94 (NORTHBOUND)

SCALE: H 1" = 10' V 1" = 5' | SHEET 26 OF 110 SHEETS | STA. 4060+00.00 TO STA.4061+00.00

F.A. RTE.	SECTION	COUNTY	TOTAL SHEETS	SHEET NO.
94	49-1-R-1	LAKE	677	531
		CONTRACT NO. 60L77		
		ILLINOIS FED. AID PROJECT		