| FINAL SURVEY | BY | DATE |
|---|---|---|
| SURVEYED | | |
| PLOTTED | | |
| TEMPLATE | | |
| NOTE BOOK | | |
| AREAS | | |
| NO. | AREAS CHECKED | |

| ORIGINAL SURVEY | BY | DATE |
|---|---|---|
| SURVEYED | | |
| PLOTTED | | |
| TEMPLATE | | |
| NOTE BOOK | | |
| AREAS | | |
| NO. | AREAS CHECKED | |

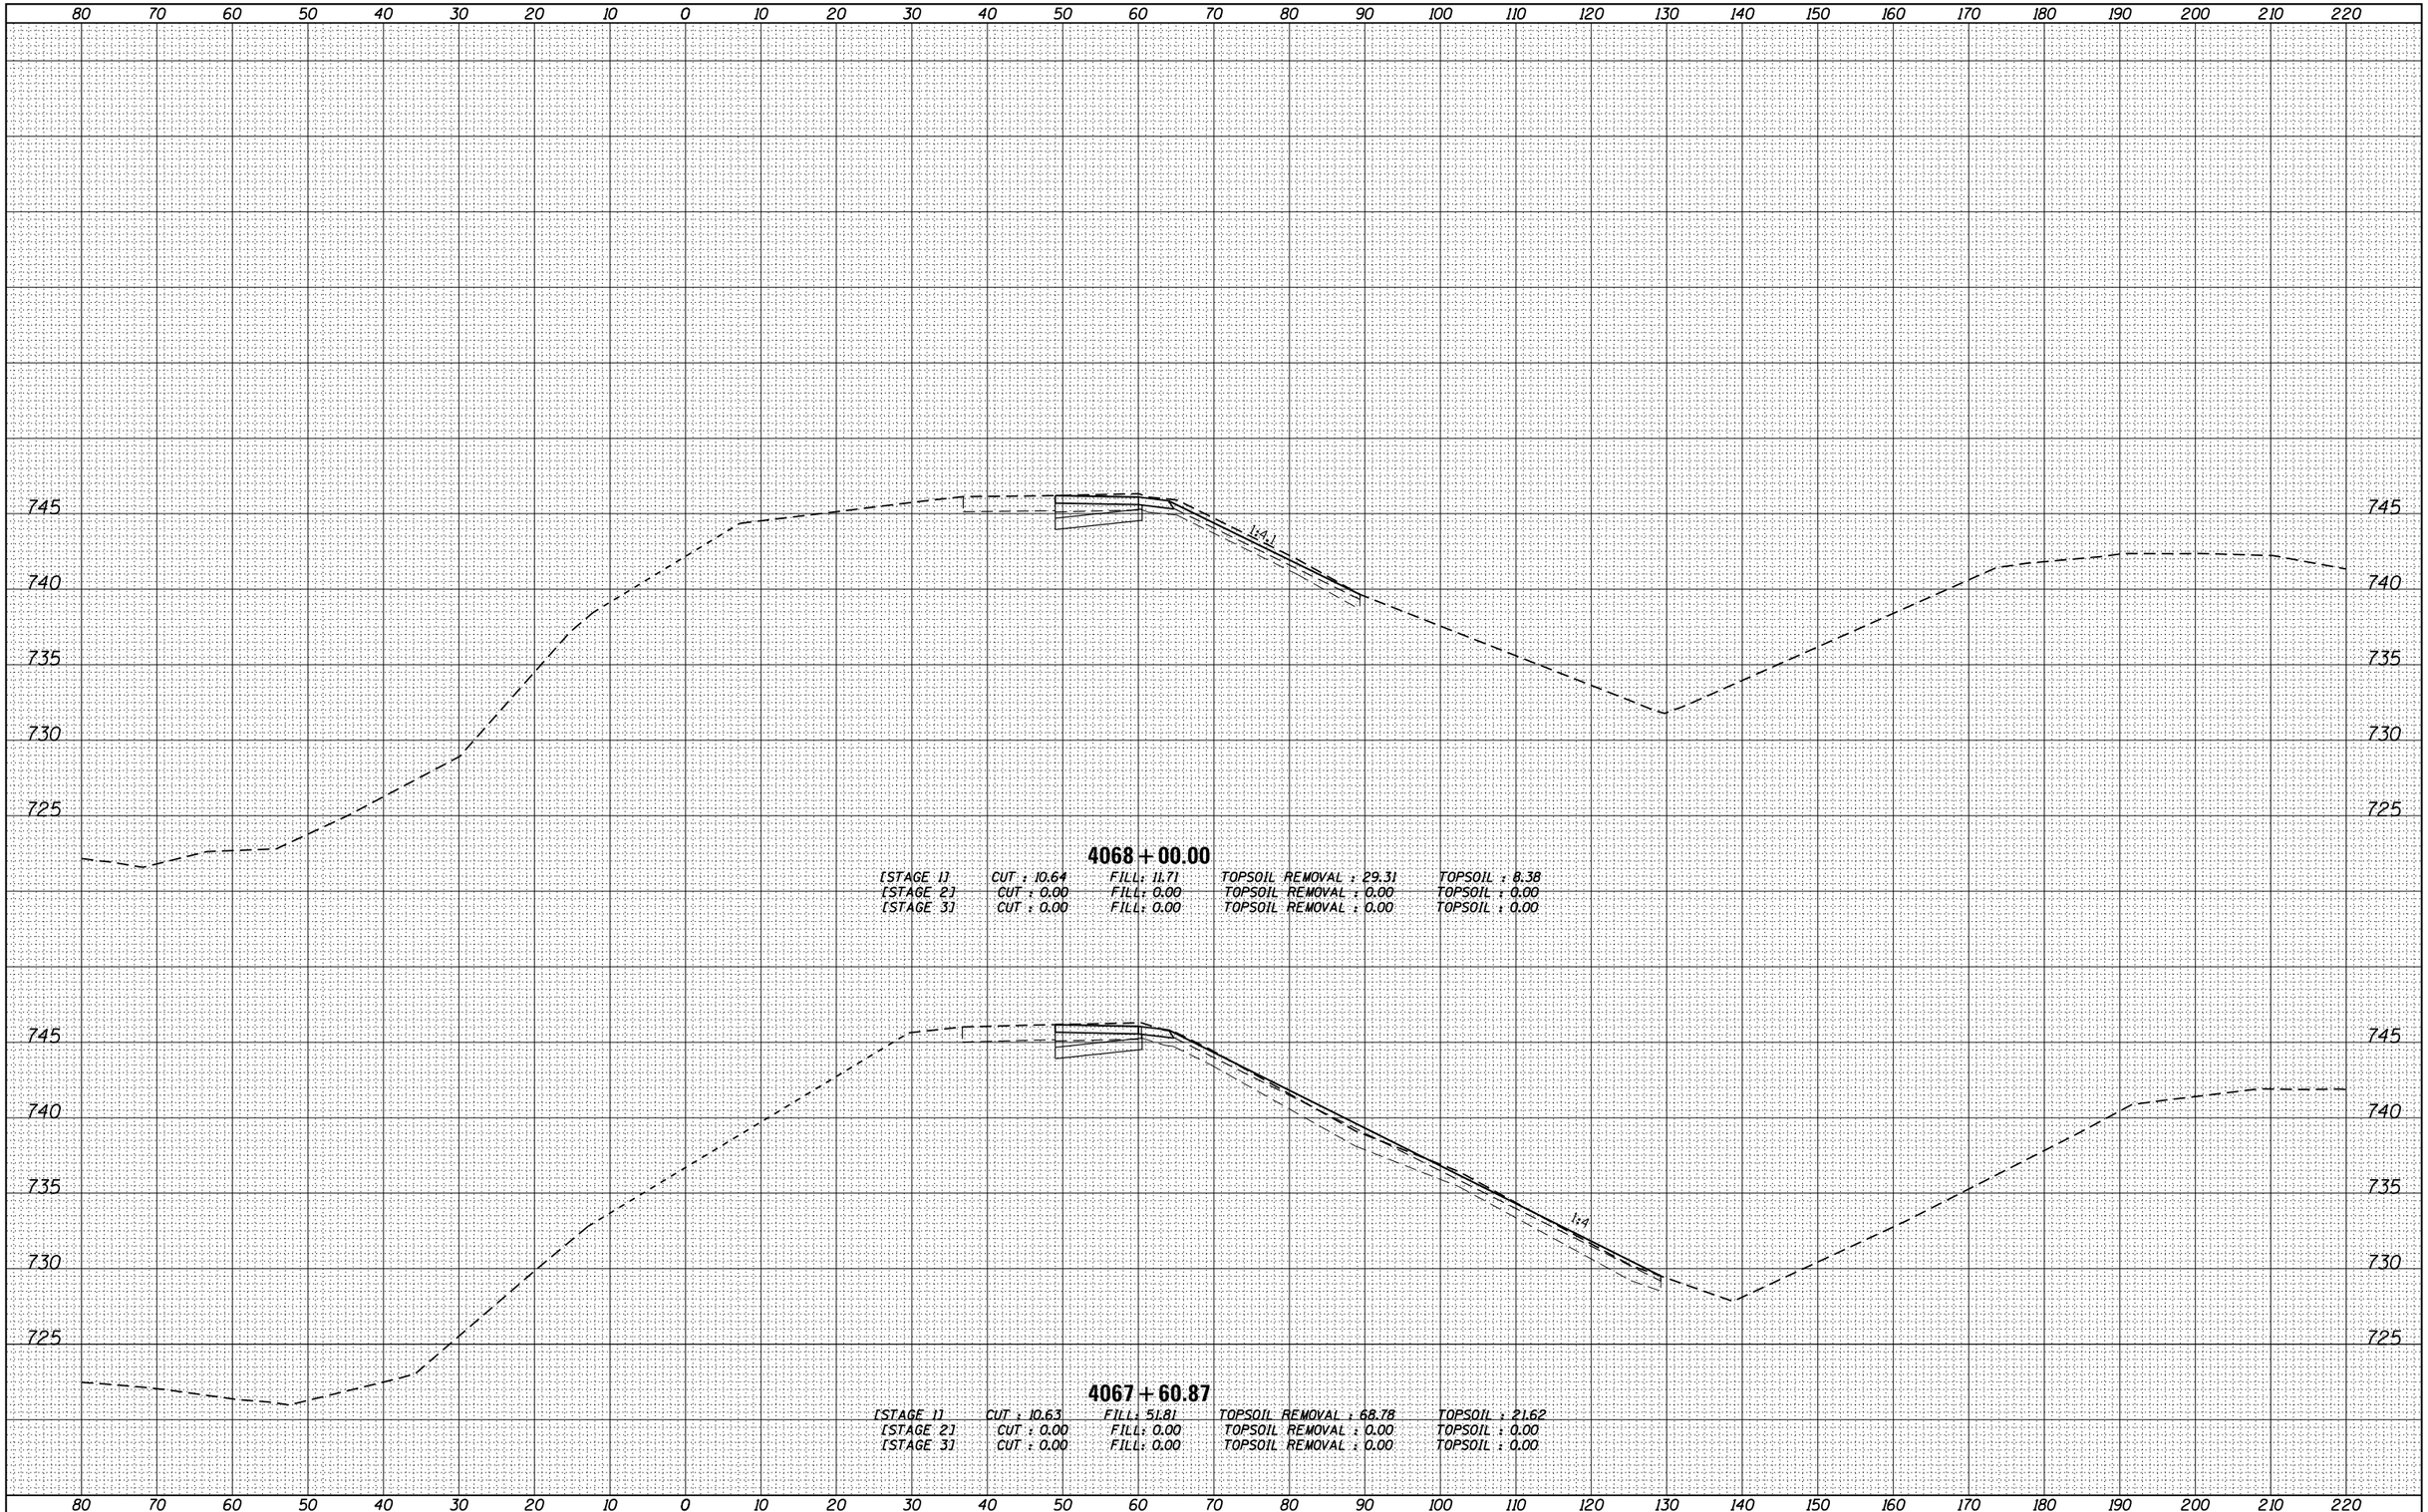


| | | | |
|---|---|---|---|
| FILE NAME = D160L77-SHT-XSC_P94NBT.dgn | USER NAME = default | DESIGNED - | REVISED - |
| | | DRAWN - | REVISED - |
| | PLOT SCALE = H:1"=10' V:1"=5' | CHECKED - | REVISED - |
| | PLOT DATE = 6/20/2012 | DATE - | REVISED - |

**STATE OF ILLINOIS**
**DEPARTMENT OF TRANSPORTATION**

**CROSS SECTIONS**
**MAINLINE I-94 (NORTHBOUND)**

SCALE: H : 1" = 10' V : 1" = 5' | SHEET 29 OF 110 SHEETS | STA. 4067+60.87 TO STA. 4068+00.00

| F.A. RTE. | SECTION | COUNTY | TOTAL SHEETS | SHEET NO. |
|---|---|---|---|---|
| 94 | 49-1-R-1 | LAKE | 677 | 534 |
| | | CONTRACT NO. 60L77 | | |
| | ILLINOIS FED. AID PROJECT | | | |