FINAL SURVEY	NOTE BOOK	NO.	BY	DATE

SURVEYED
PLOTTED
TEMPLATE
AREAS
AREAS CHECKED

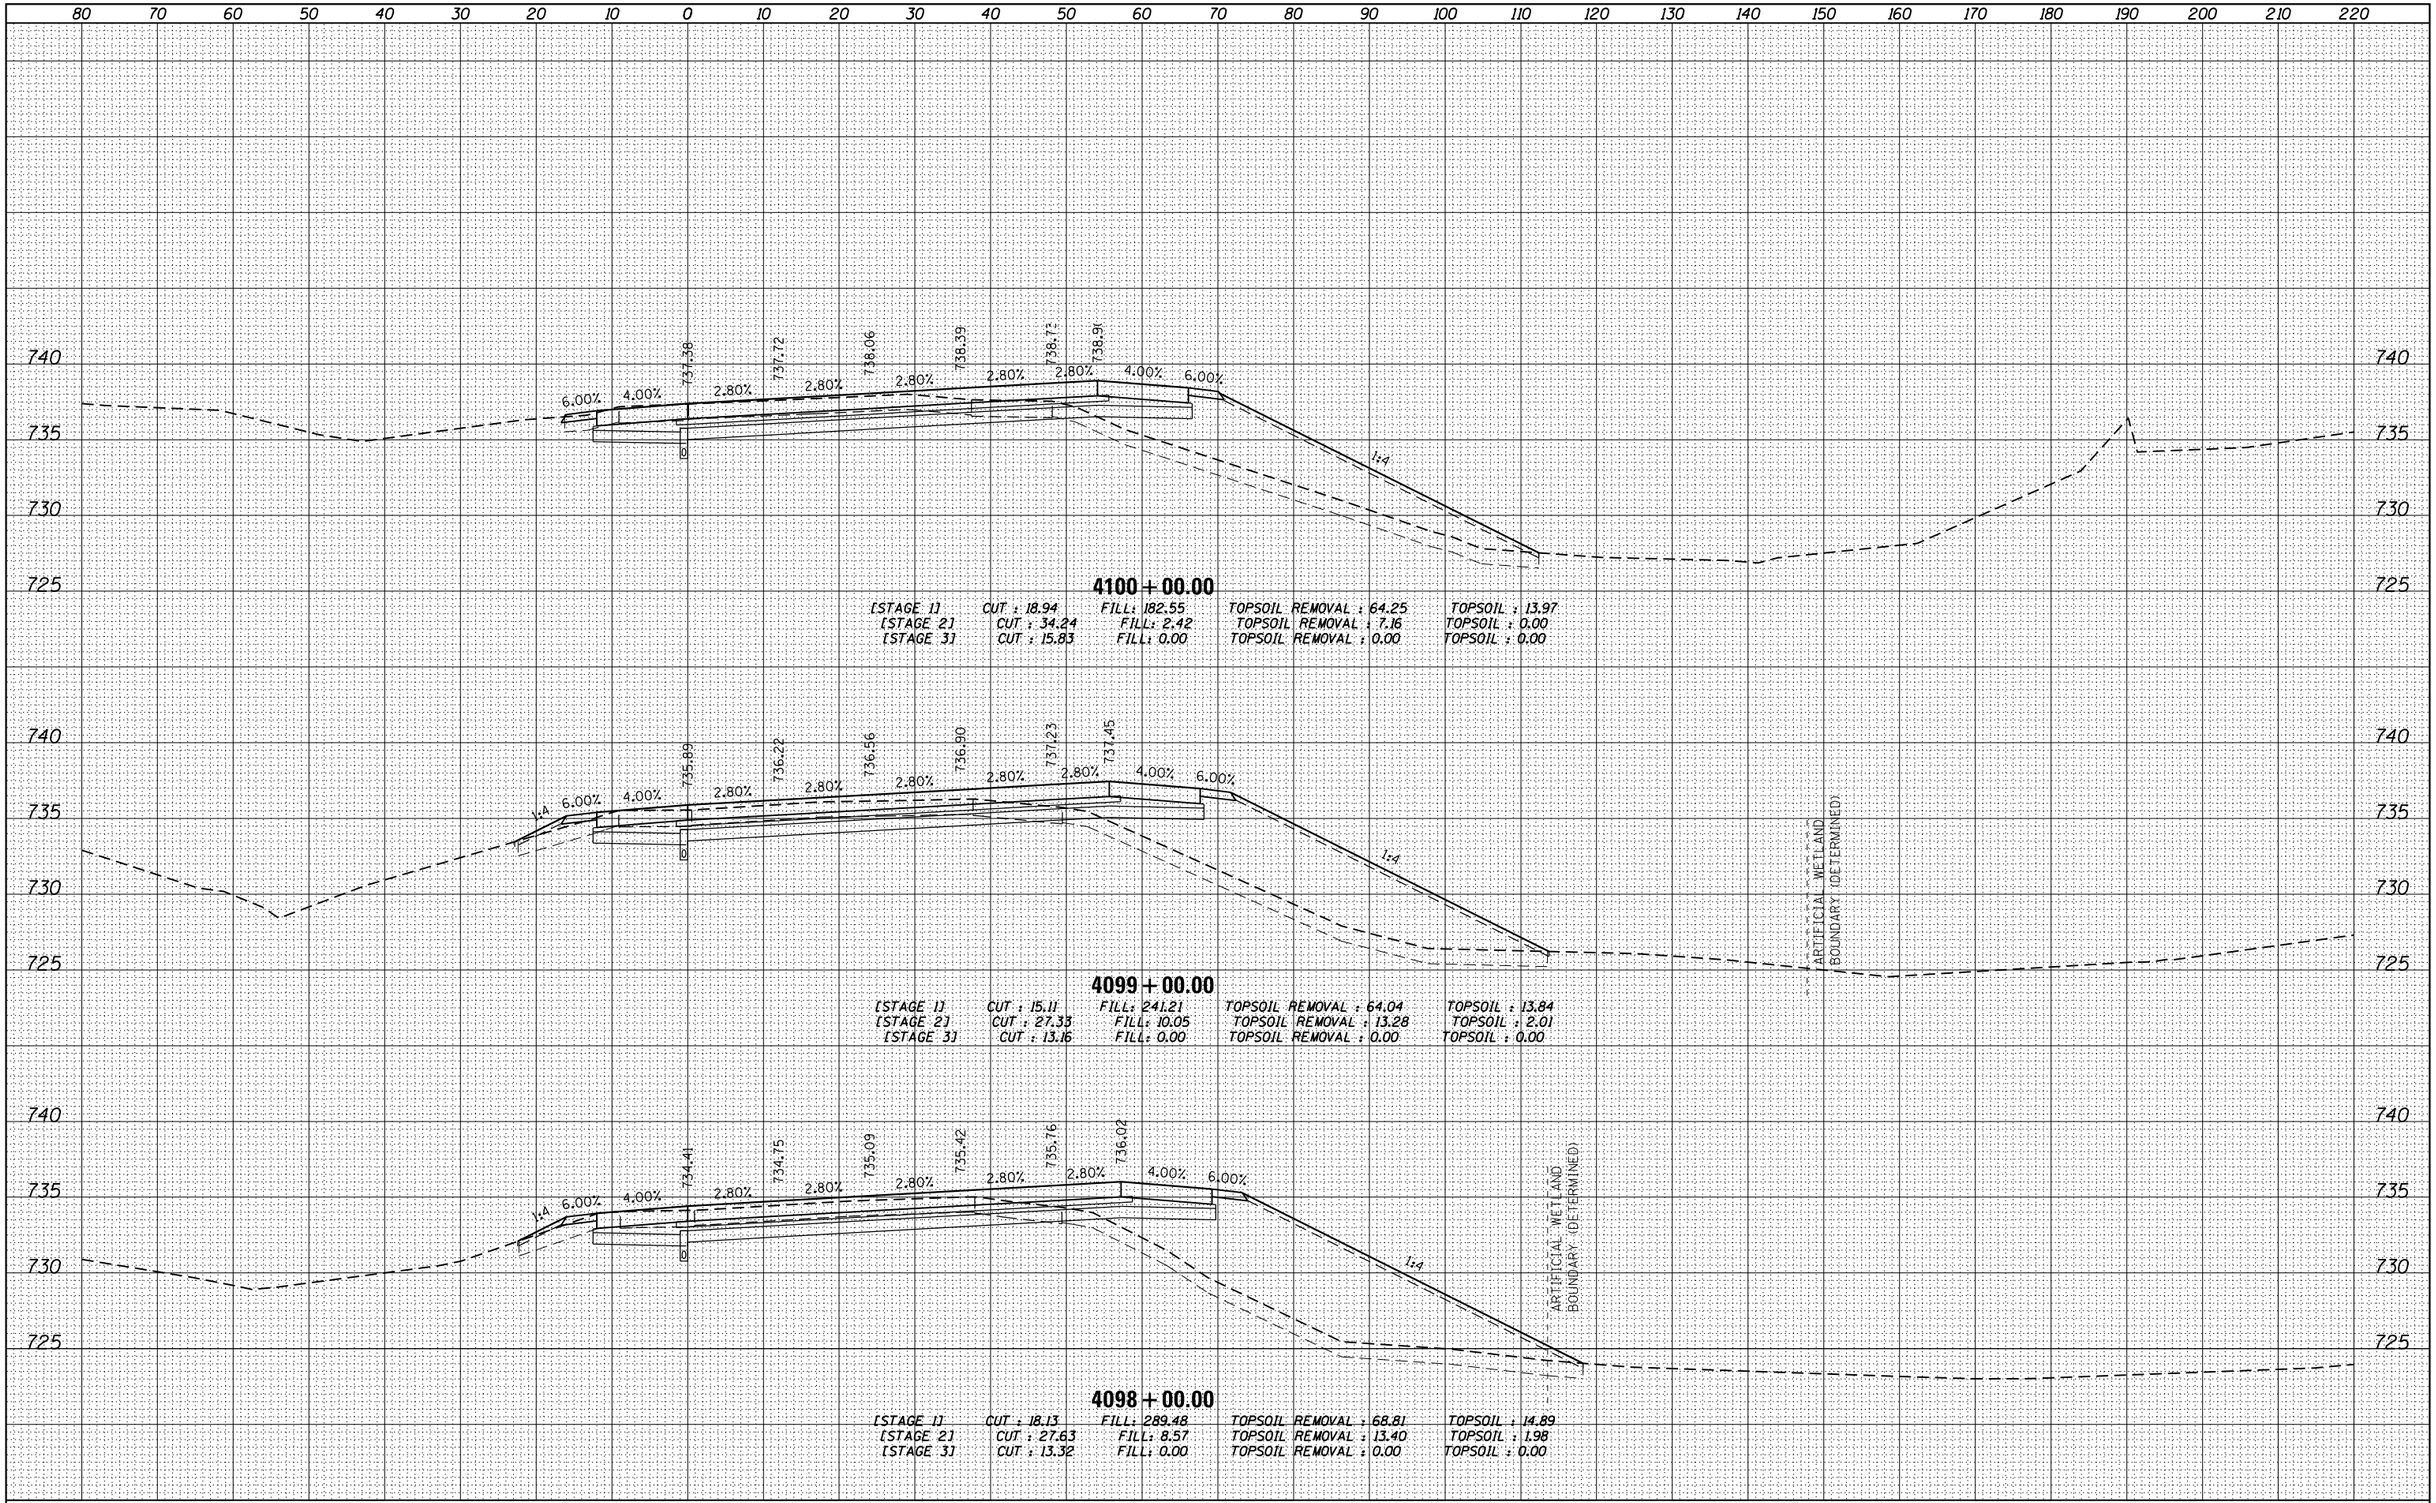

ORIGINAL SURVEY	NOTE BOOK	NO.	BY	DATE

SURVEYED
PLOTTED
TEMPLATE
AREAS
AREAS CHECKED

FILE NAME = D160L77-SHT-XSC_P94NBT.dgn	USER NAME = default	DESIGNED -	REVISED -
		DRAWN -	REVISED -
	PLOT SCALE = H:1'=10' V:1'=5'	CHECKED -	REVISED -
	PLOT DATE = 6/20/2012	DATE -	REVISED -

STATE OF ILLINOIS
DEPARTMENT OF TRANSPORTATION

CROSS SECTIONS
MAINLINE I-94 (NORTHBOUND)

SCALE: H : 1" = 10' V : 1" = 5' | SHEET 45 OF 110 SHEETS | STA. 4098+00.00 TO STA. 4100+00.00

F.A. RTE.	SECTION	COUNTY	TOTAL SHEETS	SHEET NO.
94	49-1-R-1	LAKE	677	550
		CONTRACT NO. 60L77		
	ILLINOIS	FED. AID PROJECT		