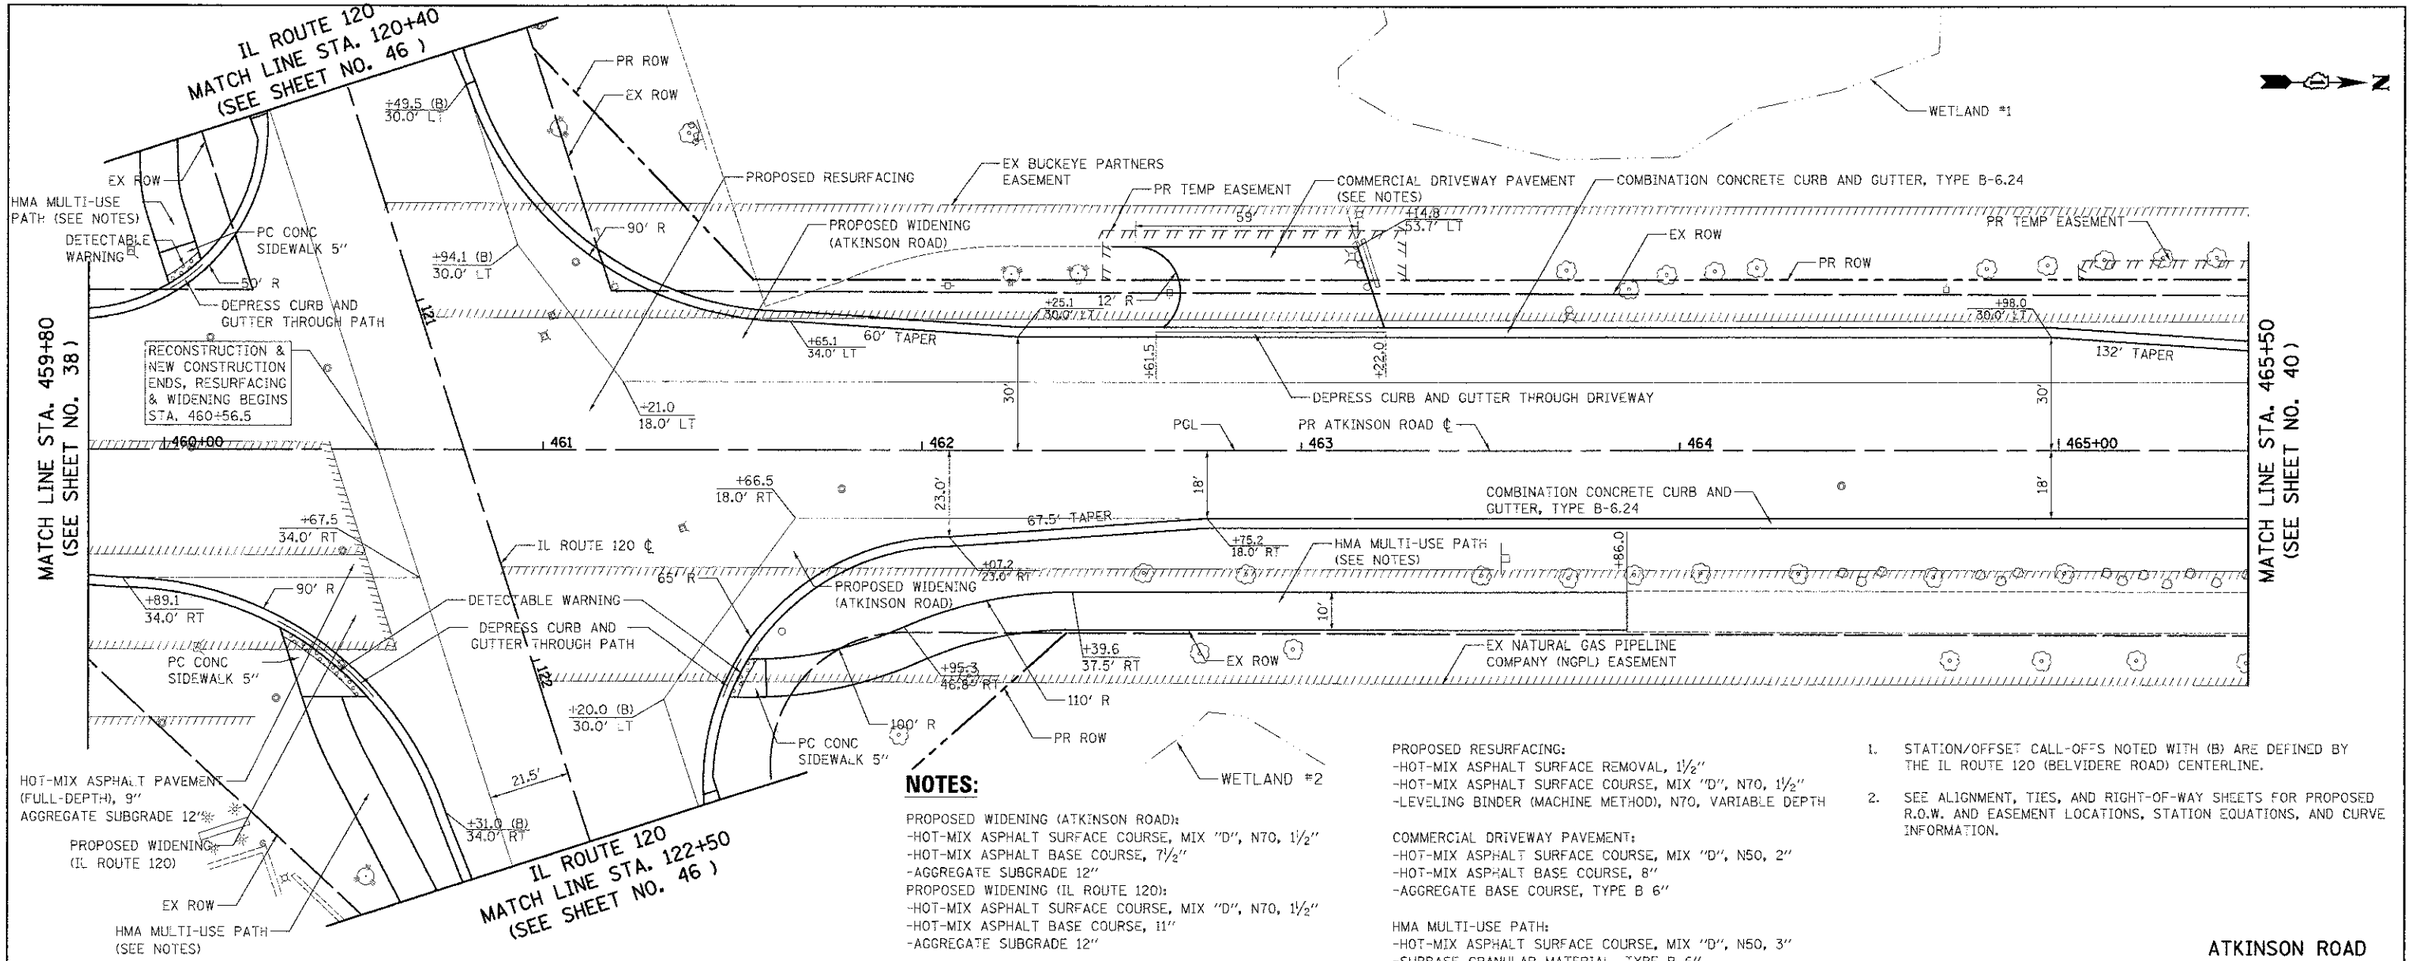

NOTES:

PROPOSED WIDENING (ATKINSON ROAD):
-HOT-MIX ASPHALT SURFACE COURSE, MIX "D", N70, 1½"
-HOT-MIX ASPHALT BASE COURSE, 7½"
-AGGREGATE SUBGRADE 12"
PROPOSED WIDENING (IL ROUTE 120):
-HOT-MIX ASPHALT SURFACE COURSE, MIX "D", N70, 1½"
-HOT-MIX ASPHALT BASE COURSE, 11"
-AGGREGATE SUBGRADE 12"

PROPOSED RESURFACING:
-HOT-MIX ASPHALT SURFACE REMOVAL, 1½"
-HOT-MIX ASPHALT SURFACE COURSE, MIX "D", N70, 1½"
-LEVELING BINDER (MACHINE METHOD), N70, VARIABLE DEPTH

COMMERCIAL DRIVEWAY PAVEMENT:
-HOT-MIX ASPHALT SURFACE COURSE, MIX "D", N50, 2"
-HOT-MIX ASPHALT BASE COURSE, 8"
-AGGREGATE BASE COURSE, TYPE B 6"

HMA MULTI-USE PATH:
-HOT-MIX ASPHALT SURFACE COURSE, MIX "D", N50, 3"
-SUBBASE GRANULAR MATERIAL, TYPE B 6"

1. STATION/OFFSET CALL-OFFS NOTED WITH (B) ARE DEFINED BY THE IL ROUTE 120 (BELVIDERE ROAD) CENTERLINE.
2. SEE ALIGNMENT, TIES, AND RIGHT-OF-WAY SHEETS FOR PROPOSED R.O.W. AND EASEMENT LOCATIONS, STATION EQUATIONS, AND CURVE INFORMATION.

ATKINSON ROAD

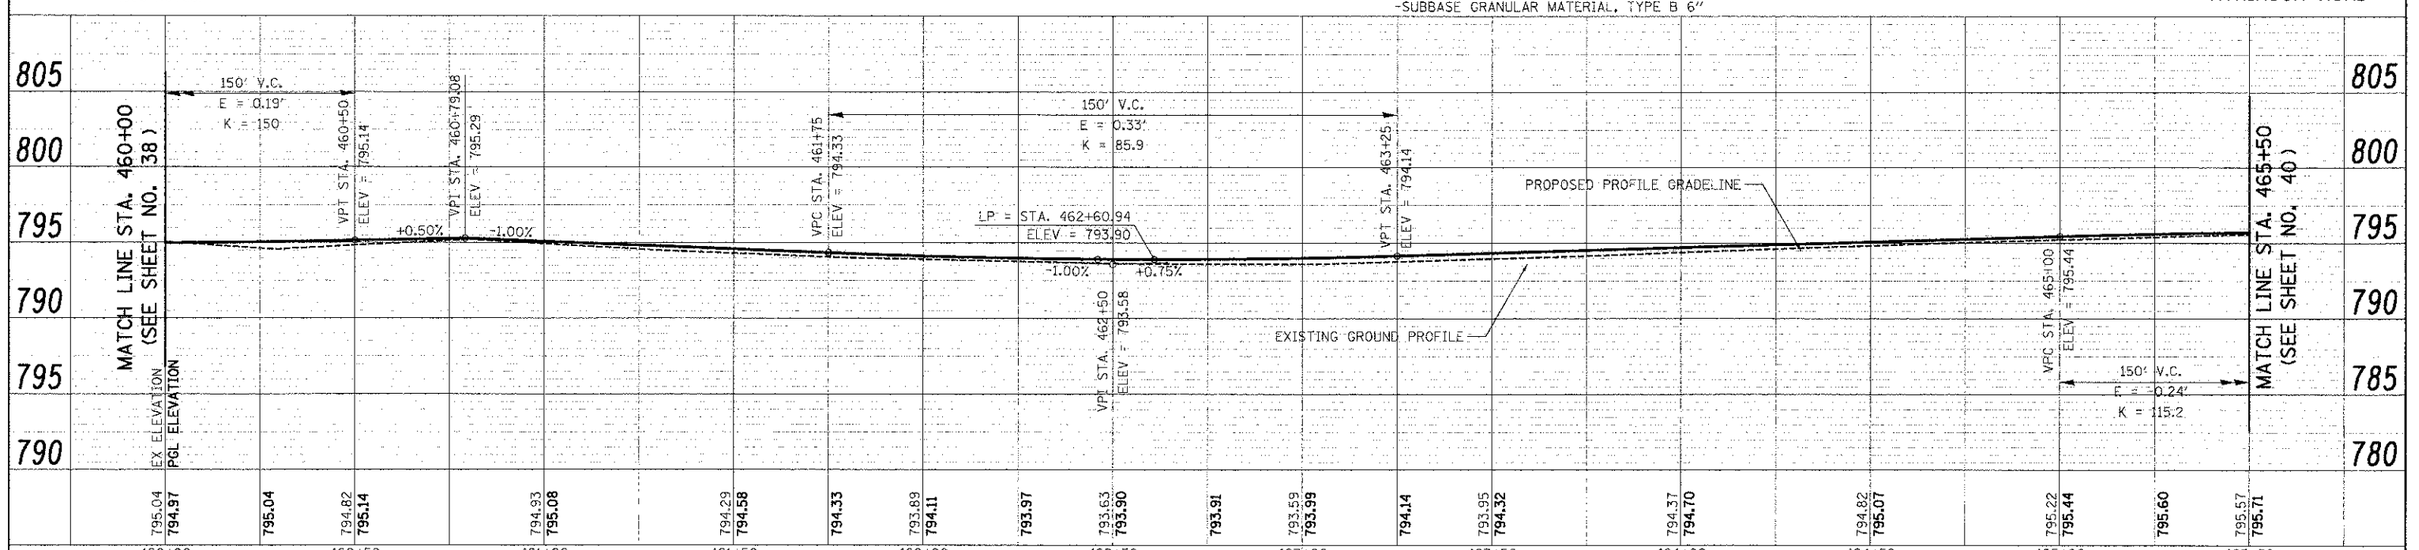

CIVILTECH	USER NAME = eds	DESIGNED - JSM	REVISED -
	FILE NAME = ...\2189-sht-plnpr06.dgn	DRAWN - JSM	REVISED -
	PLOT SCALE = 20.0000 ' / in.	CHECKED - DNM	REVISED -
	PLOT DATE = 2/2/2012	DATE - 02/06/12	REVISED -

STATE OF ILLINOIS
DEPARTMENT OF TRANSPORTATION

ATKINSON ROAD
PLAN AND PROFILE

SCALE: 1" = 20' | SHEET NO. 6 OF 13 SHEETS | STA. 460+00 | TO STA. 465+50

F.A.U. RTE.	SECTION	COUNTY	TOTAL SHEETS	SHEET NO.
198	00-00045-00-PV	LAKE	195	39
		CONTRACT NO. 63640		
FED. ROAD DIST. NO. 1	ILLINOIS	FED. AID PROJECT		