150 140 130 120 110 100 90 80 70 60 50 40 30 20 10 0 10 20 30 40 50 60 70 80 90 100 110 120 130 140 150

LEGEND

- TOPSOIL REMOVAL
- REMOVAL AND DISPOSAL OF UNSUITABLE MATERIALS
- POROUS GRANULAR EMBANKMENT, SUBGRADE
- PAVEMENT REMOVAL

STA. 466+00

TOPSOIL REMOVAL	0.0 SF
REMOVAL AND DISPOSAL OF UNSUITABLE MATERIALS	0.0 SF
POROUS GRANULAR EMBANKMENT, SUBGRADE	0.0 SF
EARTH EXCAVATION	11.0 SF
EMBANKMENT	17.7 SF

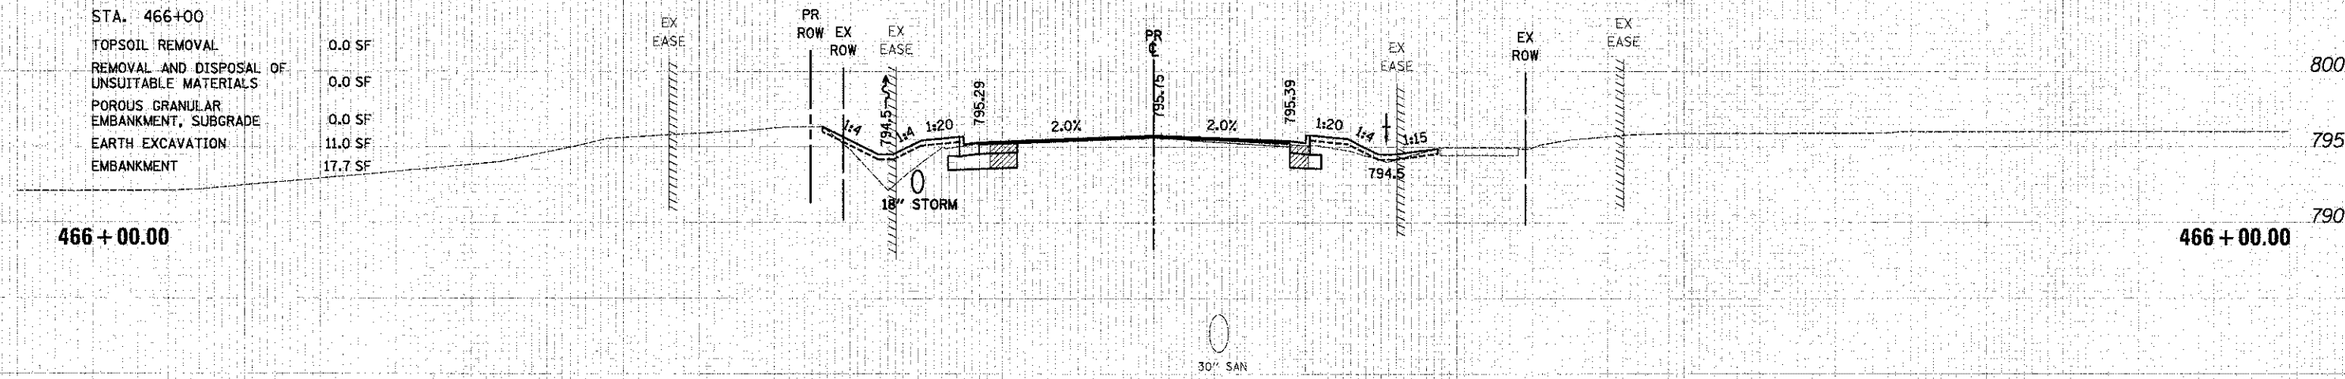

STA. 465+50

TOPSOIL REMOVAL	0.0 SF
REMOVAL AND DISPOSAL OF UNSUITABLE MATERIALS	0.0 SF
POROUS GRANULAR EMBANKMENT, SUBGRADE	0.0 SF
EARTH EXCAVATION	13.8 SF
EMBANKMENT	24.4 SF

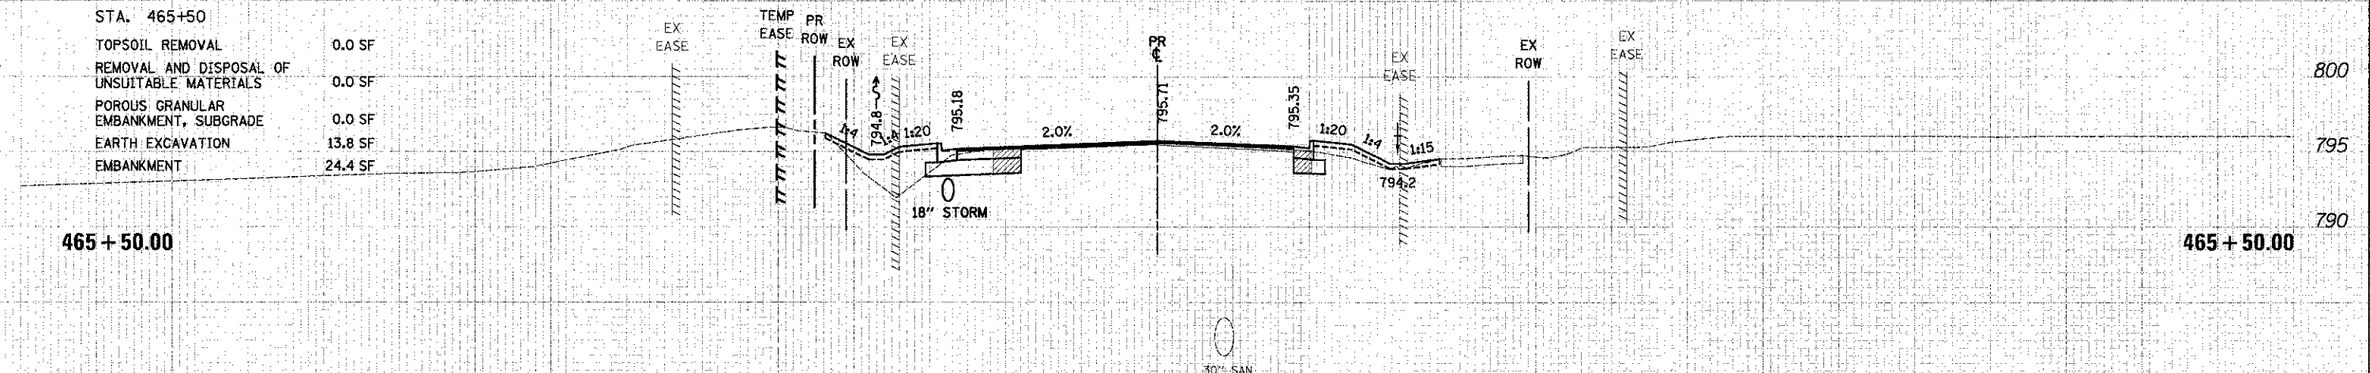

STA. 465+00

TOPSOIL REMOVAL	0.0 SF
REMOVAL AND DISPOSAL OF UNSUITABLE MATERIALS	0.0 SF
POROUS GRANULAR EMBANKMENT, SUBGRADE	0.0 SF
EARTH EXCAVATION	13.7 SF
EMBANKMENT	18.6 SF

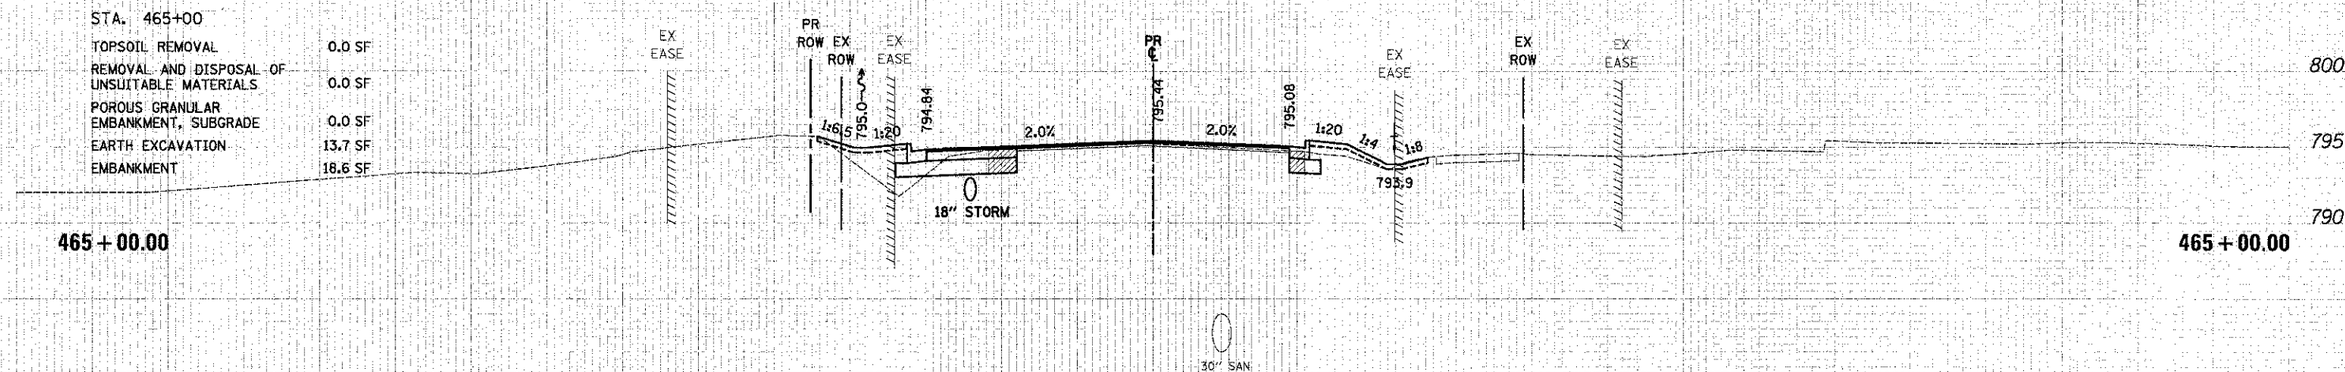

150 140 130 120 110 100 90 80 70 60 50 40 30 20 10 0 10 20 30 40 50 60 70 80 90 100 110 120 130 140 150

CIVILTECH

USER NAME = eds	DESIGNED - JSM	REVISED -
FILE NAME = ...\2189-sht-xssht-atk.dgn	DRAWN - JSM	REVISED -
PLOT SCALE = 10.0000 ' / in.	CHECKED - DNM	REVISED -
PLOT DATE = 2/2/2012	DATE 02/06/12	REVISED -

STATE OF ILLINOIS
DEPARTMENT OF TRANSPORTATION

CROSS SECTIONS – ATKINSON ROAD

SCALE: 1"=5'V/10'H | SHEET NO. 25 OF 26 SHEETS | STA. 465+00.00 TO STA. 466+00.00

F.A.U. RTE.	SECTION	COUNTY	TOTAL SHEETS	SHEET NO.
198	00-00045-00-PV	LAKE	195	164

CONTRACT NO. 63640

FED. ROAD DIST. NO. 1 | ILLINOIS | FED. AID PROJECT

ORIGINAL SURVEY — SURVEYED — PLOTTED — TEMPLATE — AREAS — AREAS CHECKED — NOTE BOOK — NO. — BY — DATE