150 140 130 120 110 100 90 80 70 60 50 40 30 20 10 0 10 20 30 40 50 60 70 80 90 100 110 120 130 140 150

LEGEND

- TOPSOIL REMOVAL
- REMOVAL AND DISPOSAL OF UNSUITABLE MATERIALS
- POROUS GRANULAR EMBANKMENT, SUBGRADE
- PAVEMENT REMOVAL

ORIGINAL SURVEY — SURVEYED — BY
FINAL SURVEY — PLOTTED — DATE
NOTE BOOK — TEMP. AREAS — DATE
NO. — AREAS CLEARED — BY

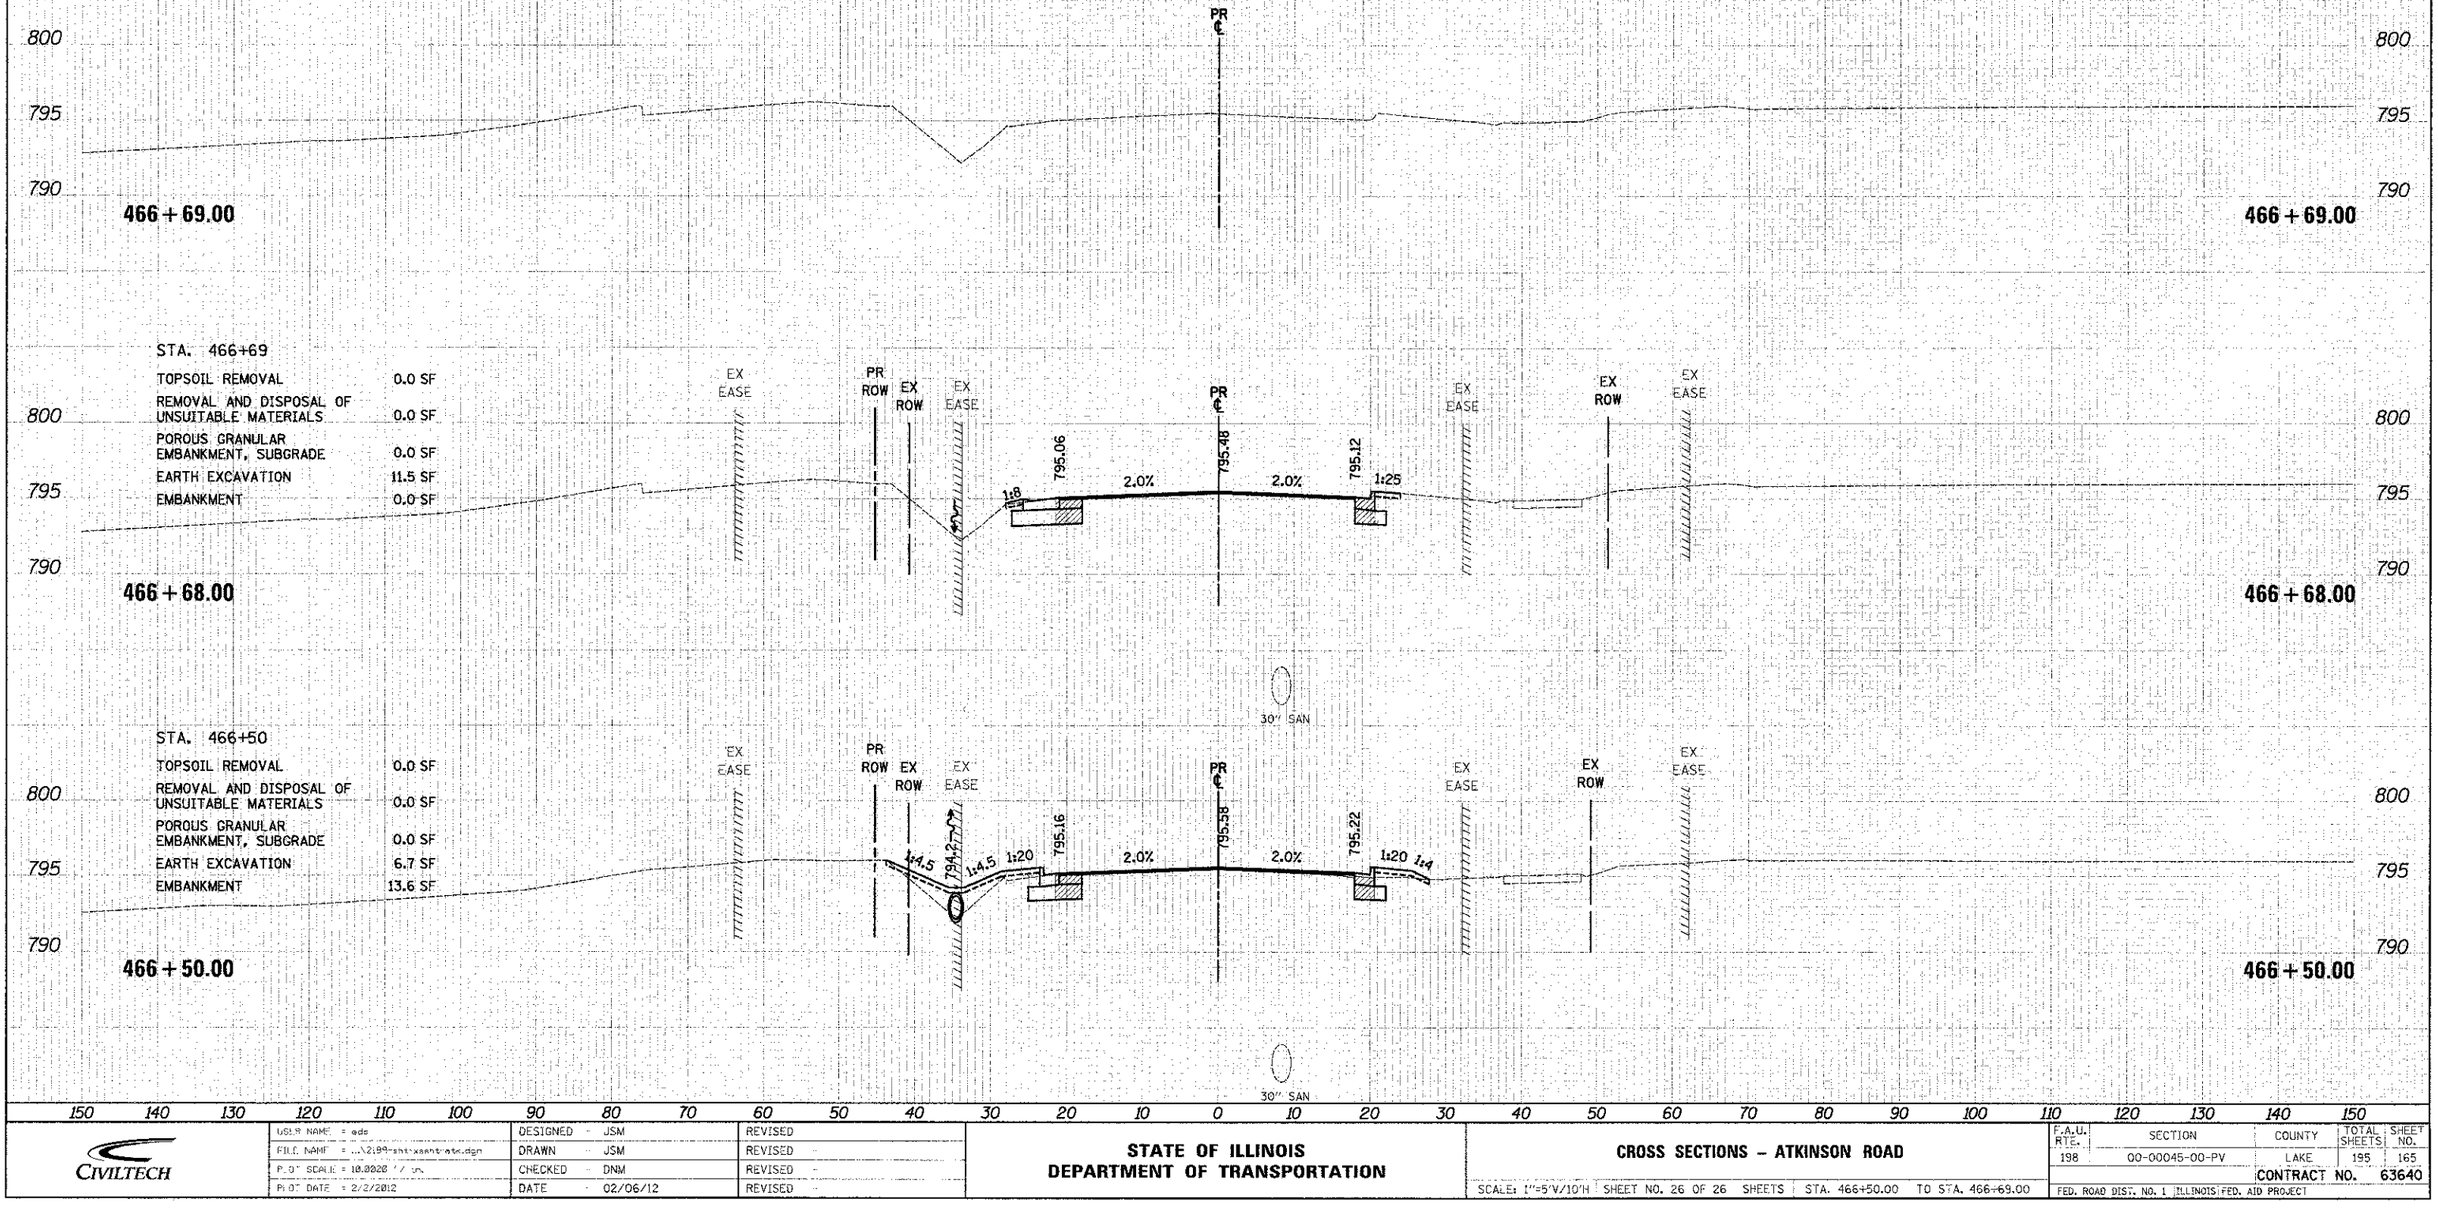

STA. 466+69

TOPSOIL REMOVAL	0.0 SF
REMOVAL AND DISPOSAL OF UNSUITABLE MATERIALS	0.0 SF
POROUS GRANULAR EMBANKMENT, SUBGRADE	0.0 SF
EARTH EXCAVATION	11.5 SF
EMBANKMENT	0.0 SF

STA. 466+50

TOPSOIL REMOVAL	0.0 SF
REMOVAL AND DISPOSAL OF UNSUITABLE MATERIALS	0.0 SF
POROUS GRANULAR EMBANKMENT, SUBGRADE	0.0 SF
EARTH EXCAVATION	6.7 SF
EMBANKMENT	13.6 SF

150 140 130 120 110 100 90 80 70 60 50 40 30 20 10 0 10 20 30 40 50 60 70 80 90 100 110 120 130 140 150

CIVILTECH

USER NAME = eds	DESIGNED - JSM	REVISED	
FILE NAME = ...\2199-sht-xsect-atk.dgn	DRAWN - JSM	REVISED	
PLOT SCALE = 10.0000 ' / in.	CHECKED - DNM	REVISED	
PLOT DATE = 2/2/2012	DATE - 02/06/12	REVISED	

STATE OF ILLINOIS
DEPARTMENT OF TRANSPORTATION

CROSS SECTIONS – ATKINSON ROAD

SCALE: 1"=5'V/10'H | SHEET NO. 26 OF 26 SHEETS | STA. 466+50.00 TO STA. 466+69.00

F.A.U. RTE.	SECTION	COUNTY	TOTAL SHEETS	SHEET NO.
198	00-00045-00-PV	LAKE	195	165
		CONTRACT NO.	63640	

FED. ROAD DIST. NO. 1 | ILLINOIS | FED. AID PROJECT