150 140 130 120 110 100 90 80 70 60 50 40 30 20 10 0 10 20 30 40 50 60 70 80 90 100 110 120 130 140 150

LEGEND

REMOVAL AND DISPOSAL OF UNSUITABLE MATERIALS

POROUS GRANULAR EMBANKMENT, SUBGRADE

PAVEMENT REMOVAL

STA. 803+50

REMOVAL AND DISPOSAL OF UNSUITABLE MATERIALS	58.7 SF
POROUS GRANULAR EMBANKMENT, SUBGRADE	9.1 SF
EARTH EXCAVATION	0.0 SF
EMBANKMENT	13.6 SF

803 + 50.00

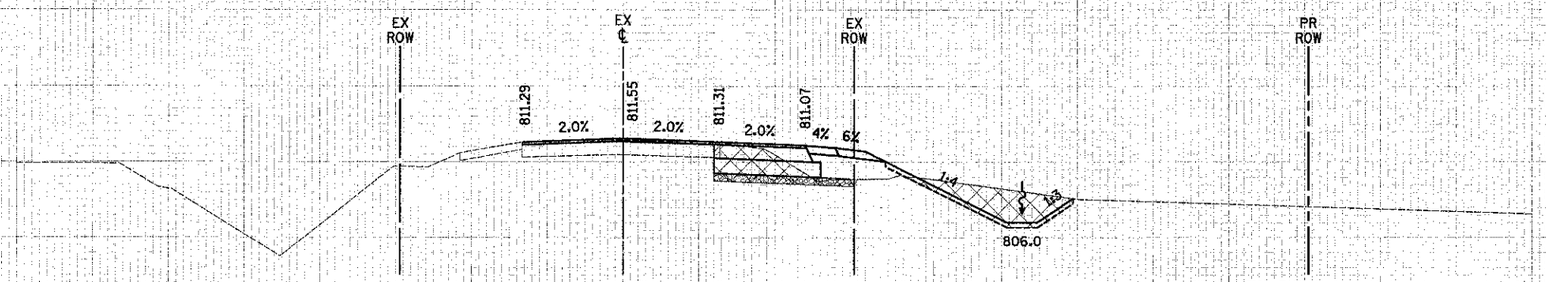

815 810 805

STA. 803+00

REMOVAL AND DISPOSAL OF UNSUITABLE MATERIALS	45.1 SF
POROUS GRANULAR EMBANKMENT, SUBGRADE	9.1 SF
EARTH EXCAVATION	0.0 SF
EMBANKMENT	17.9 SF

803 + 00.00

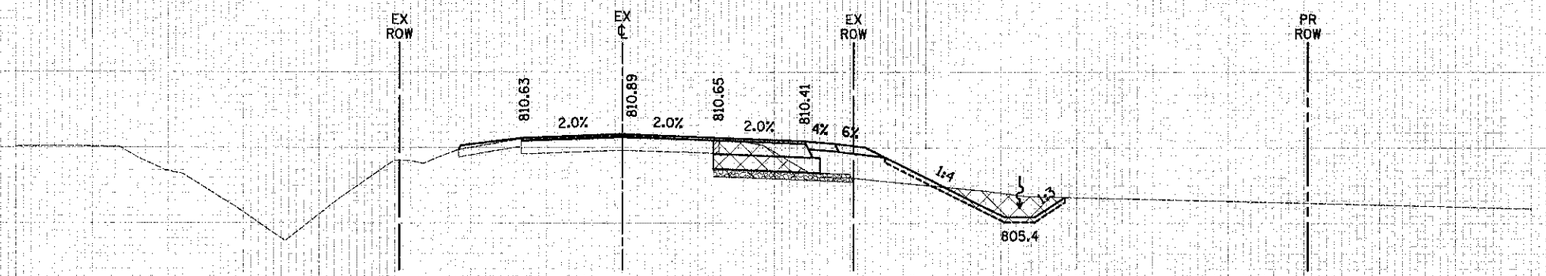

815 810 805

STA. 802+50

REMOVAL AND DISPOSAL OF UNSUITABLE MATERIALS	42.1 SF
POROUS GRANULAR EMBANKMENT, SUBGRADE	9.1 SF
EARTH EXCAVATION	0.0 SF
EMBANKMENT	16.2 SF

802 + 50.00

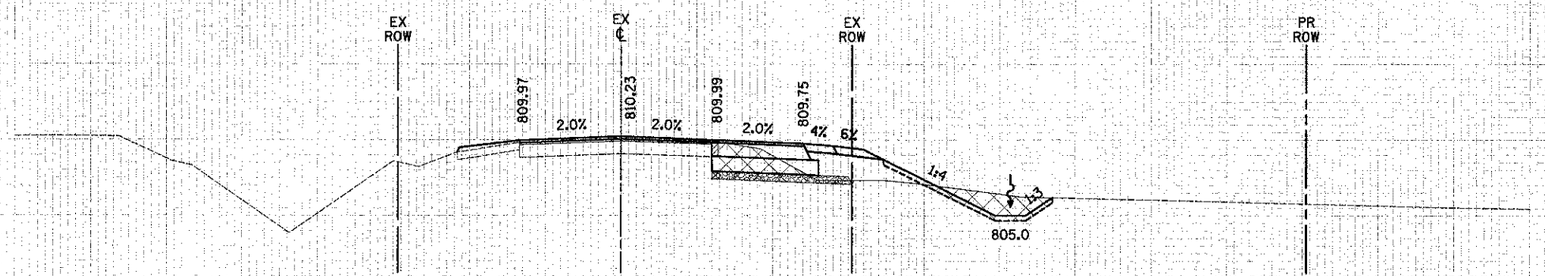

815 810 805

150 140 130 120 110 100 90 80 70 60 50 40 30 20 10 0 10 20 30 40 50 60 70 80 90 100 110 120 130 140 150

CIVILTECH

USER NAME = eds	DESIGNED - MJP	REVISED -
FILE NAME = ...\2189-sht-xssht-137.dgn	DRAWN - MJP	REVISED -
PLOT SCALE = 10.0020 ' / in.	CHECKED - DNM	REVISED -
PLOT DATE = 2/2/2012	DATE - 02/06/12	REVISED

STATE OF ILLINOIS
DEPARTMENT OF TRANSPORTATION

CROSS SECTIONS – IL ROUTE 137

SCALE: 1"=5'V/10'H | SHEET NO. 9 OF 15 SHEETS | STA. 802+50.00 TO STA. 803+50.00

F.A.U. RTE.	SECTION	COUNTY	TOTAL SHEETS	SHEET NO.
198	00-00045-00-PV	LAKE	195	174

CONTRACT NO. 63640

FED. ROAD DIST. NO. 1 | ILLINOIS | FED. AID PROJECT