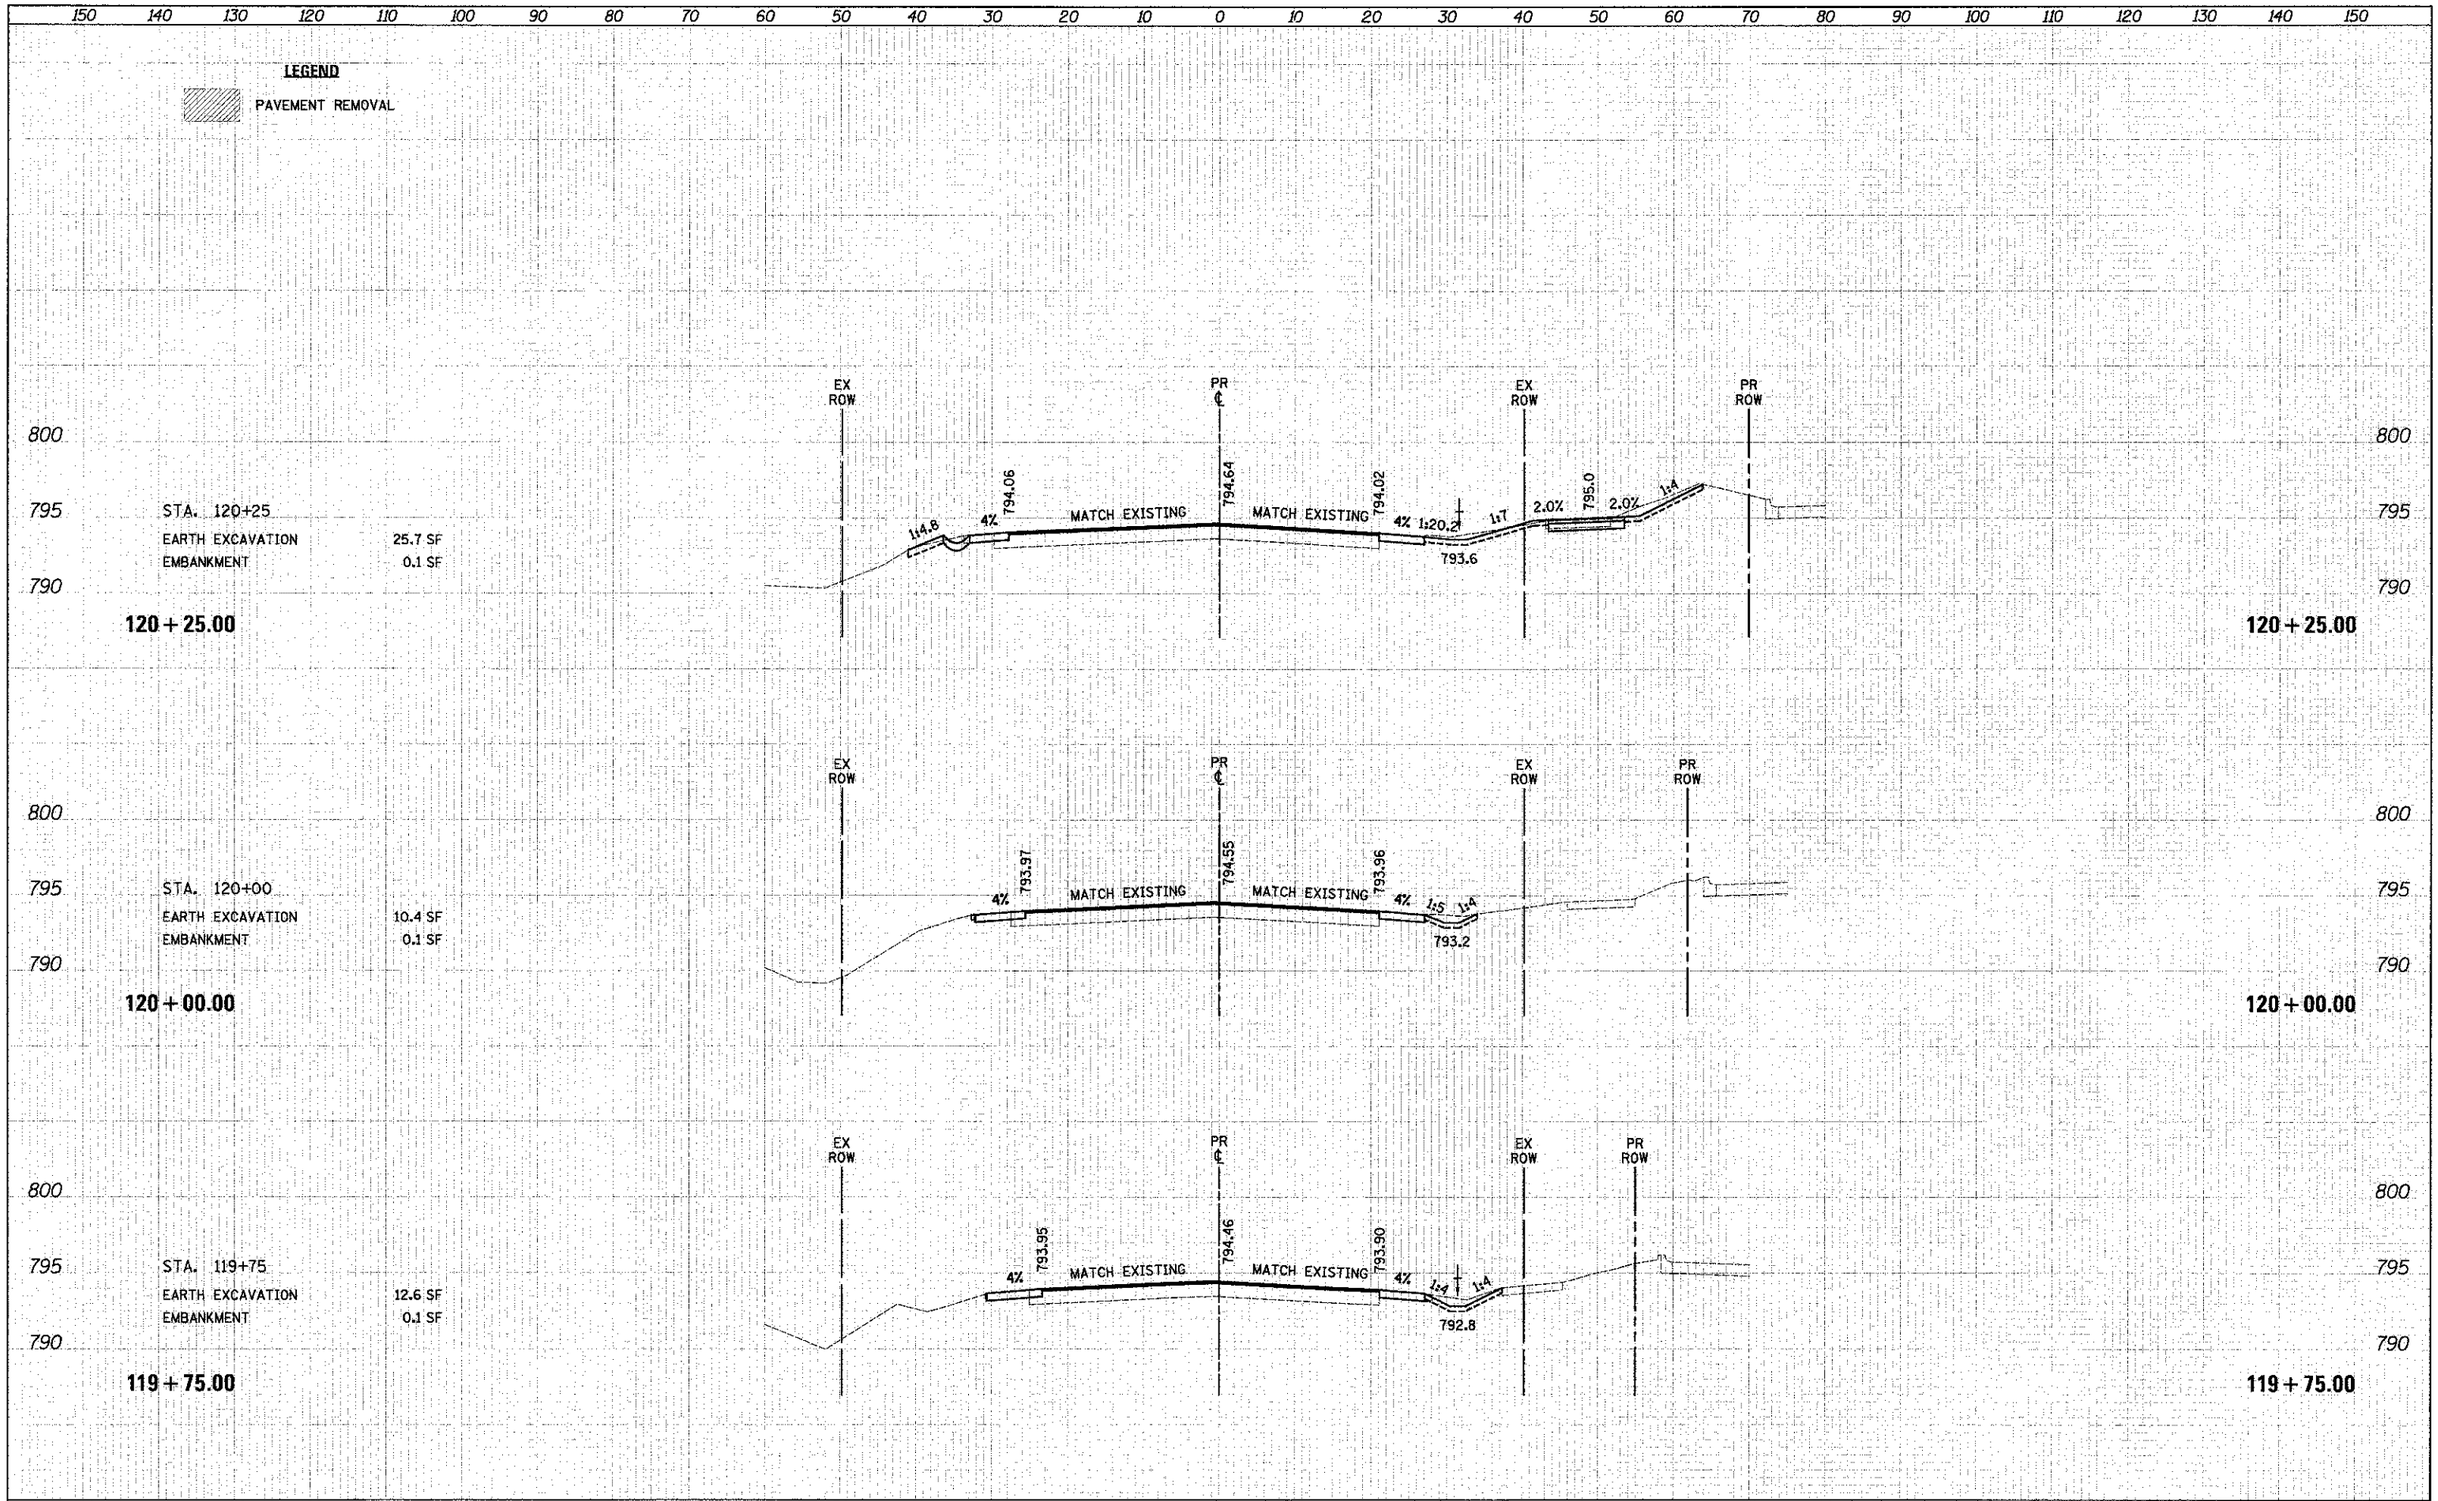

CIVILTECH	USER NAME = eds	DESIGNED - MJP	REVISED -
	FILE NAME = ...\215P-sht-xssht-120.dgn	DRAWN - MJP	REVISED -
	PLOT SCALE = 10.0000 ' / in.	CHECKED - DNM	REVISED -
	PLOT DATE = 2/2/2012	DATE 02/06/12	REVISED -

STATE OF ILLINOIS
DEPARTMENT OF TRANSPORTATION

CROSS SECTIONS - IL ROUTE 120

SCALE: 1"=5'V/10'H | SHEET NO. 2 OF 6 SHEETS | STA. 119+75.00 TO STA. 120+25.00

F.A.U. RTE.	SECTION	COUNTY	TOTAL SHEETS	SHEET NO.
198	00-00045-00-PV	LAKE	195	182

CONTRACT NO. 63640

FED. ROAD DIST. NO. 1 | ILLINOIS | FED. AID PROJECT