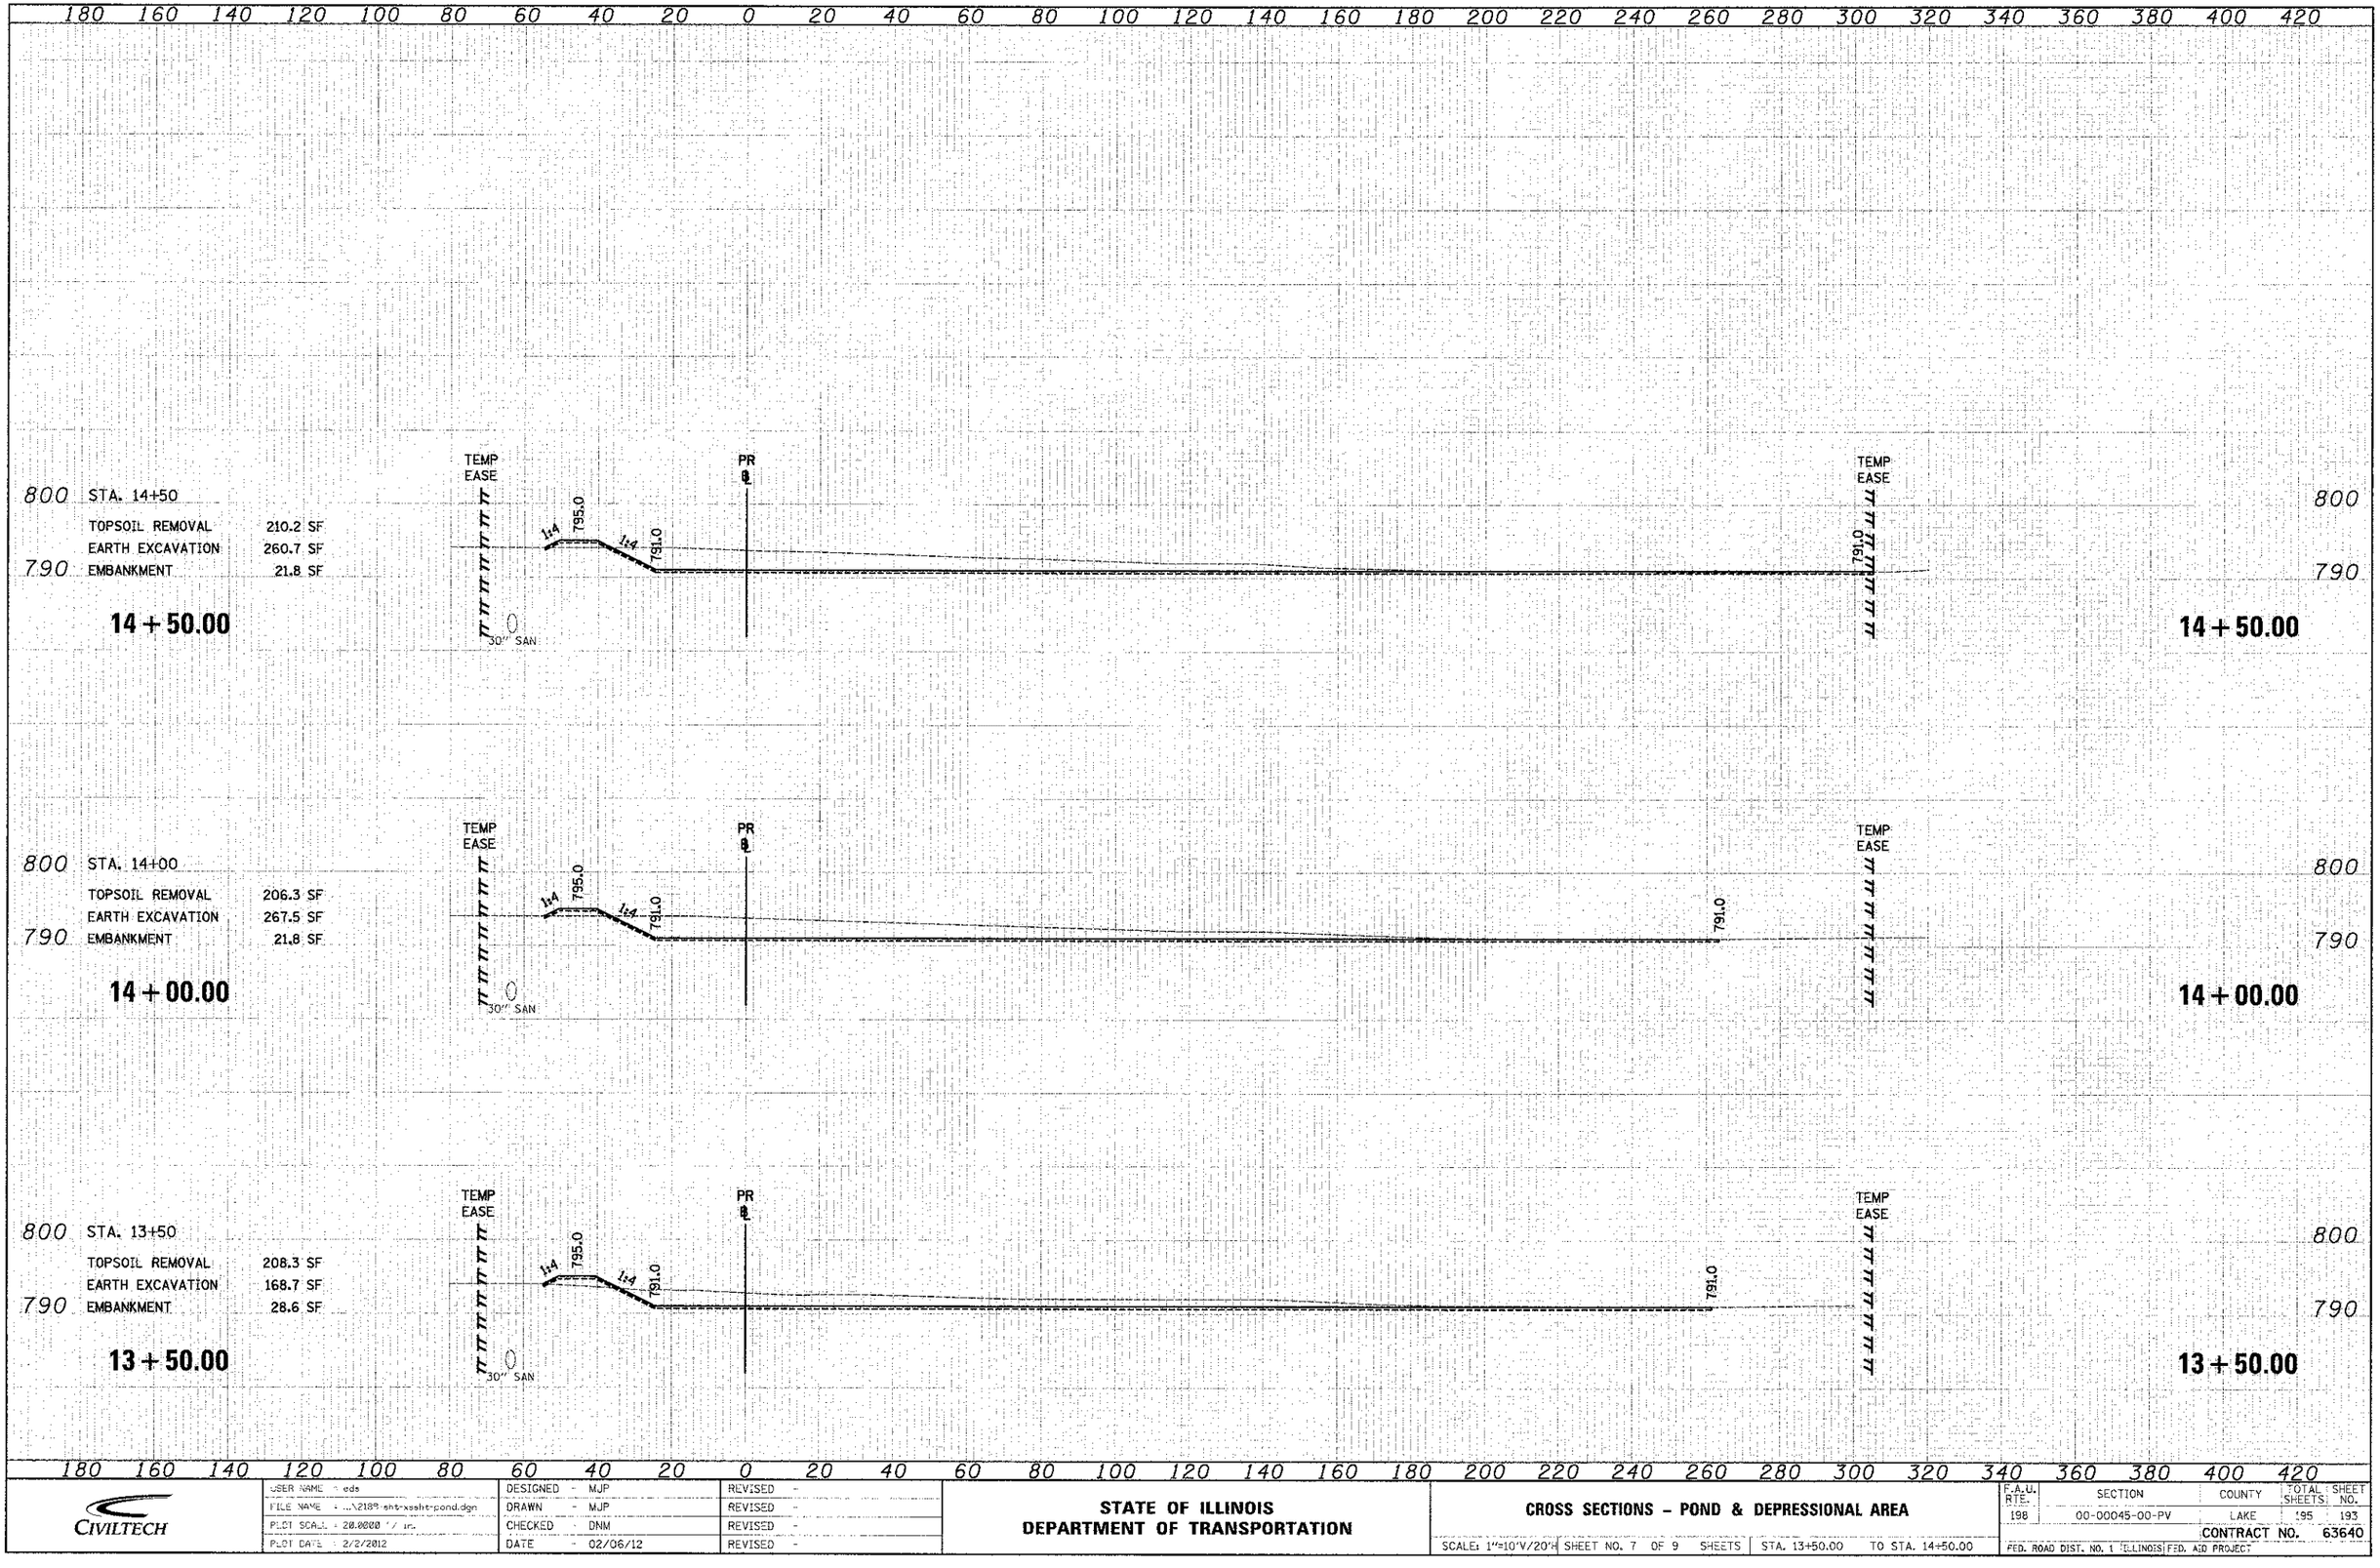

CIVILTECH	USER NAME = eds	DESIGNED - MJP	REVISED -	STATE OF ILLINOIS DEPARTMENT OF TRANSPORTATION
	FILE NAME = ...\2189-sht-xssht-pond.dgn	DRAWN - MJP	REVISED -	CROSS SECTIONS – POND & DEPRESSIONAL AREA
	PLOT SCALE = 20.0000 ' / in.	CHECKED - DNM	REVISED -	SCALE: 1"=10'V/20'H SHEET NO. 7 OF 9 SHEETS STA. 13+50.00 TO STA. 14+50.00
	PLOT DATE = 2/2/2012	DATE - 02/06/12	REVISED -	

F.A.U. RTE.	SECTION	COUNTY	TOTAL SHEETS	SHEET NO.
198	00-00045-00-PV	LAKE	195	193
		CONTRACT NO.	63640	
FED. ROAD DIST. NO. 1	ILLINOIS	FED. AID PROJECT		