180 160 140 120 100 80 60 40 20 0 20 40 60 80 100 120 140 160 180 200 220 240 260 280 300 320 340 360 380 400 420

800 STA. 16+05

TOPSOIL REMOVAL	181.5 SF
EARTH EXCAVATION	447.6 SF
EMBANKMENT	0.0 SF

790

16 + 05.00

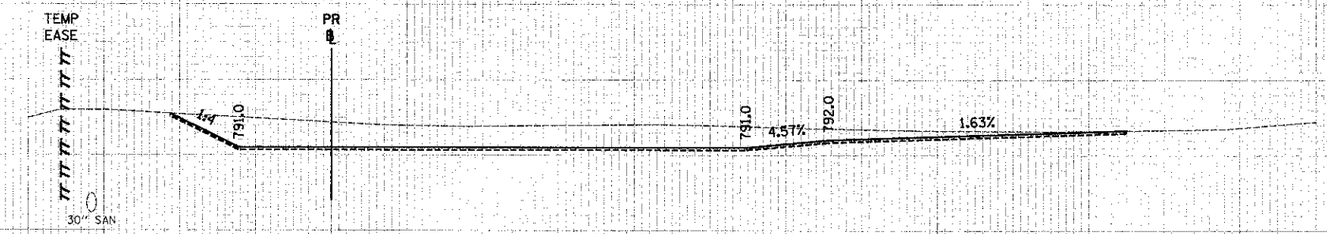

800 790

16 + 05.00

800 STA. 15+50

TOPSOIL REMOVAL	169.5 SF
EARTH EXCAVATION	387.4 SF
EMBANKMENT	0.0 SF

790

15 + 50.00

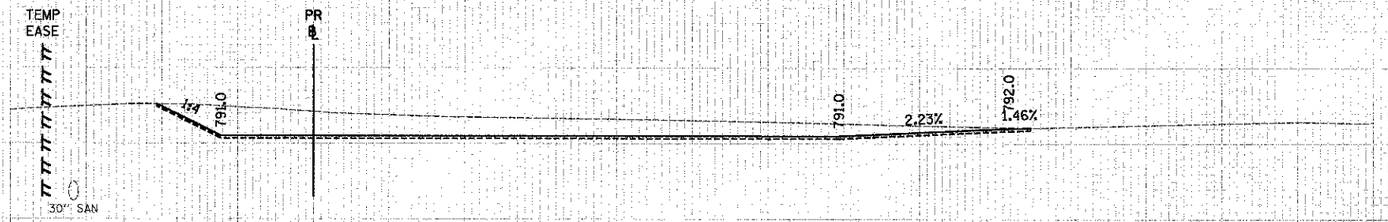

800 790

15 + 50.00

800 STA. 15+00

TOPSOIL REMOVAL	224.7 SF
EARTH EXCAVATION	332.0 SF
EMBANKMENT	20.2 SF

790

15 + 00.00

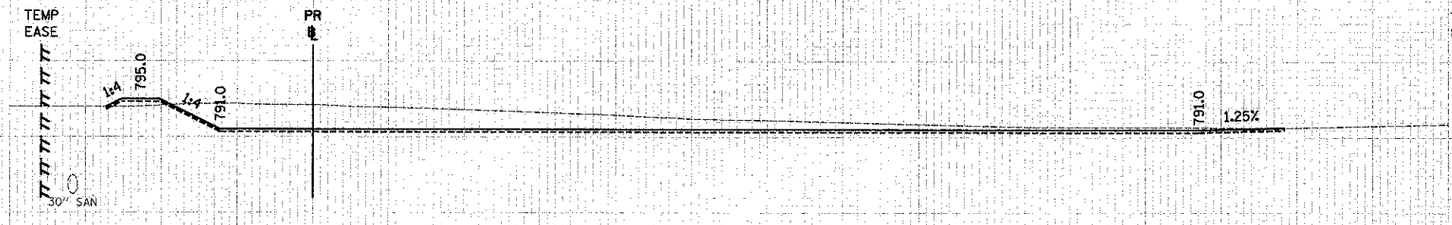

800 790

15 + 00.00

180 160 140 120 100 80 60 40 20 0 20 40 60 80 100 120 140 160 180 200 220 240 260 280 300 320 340 360 380 400 420

USER NAME = eda	DESIGNED - MJP	REVISED -	
FILE NAME = ...\2169-sht-xssht-pond.dgn	DRAWN - MJP	REVISED -	
PLOT SCALE = 20.0000 ' / in.	CHECKED - DNM	REVISED -	
PLOT DATE = 2/2/2012	DATE 02/06/12	REVISED -	

CIVILTECH

STATE OF ILLINOIS
DEPARTMENT OF TRANSPORTATION

CROSS SECTIONS – POND & DEPRESSIONAL AREA

SCALE: 1"=10'V/20'H SHEET NO. 8 OF 9 SHEETS | STA. 15+00.00 TO STA. 16+05.00

F.A.U. RTE.	SECTION	COUNTY	TOTAL SHEETS	SHEET NO.
196	00-00045-00-PV	LAKE	195	194
		CONTRACT NO. 63640		

FED. ROAD DIST. NO. 1 | ILLINOIS | FED. AID PROJECT

FINAL SURVEY | ORIGINAL SURVEY | SURVEYED | PLOTTED | COMPLETE | NOTE BOOK | AREAS | AREAS CHECKED | NO. | BY | DATE