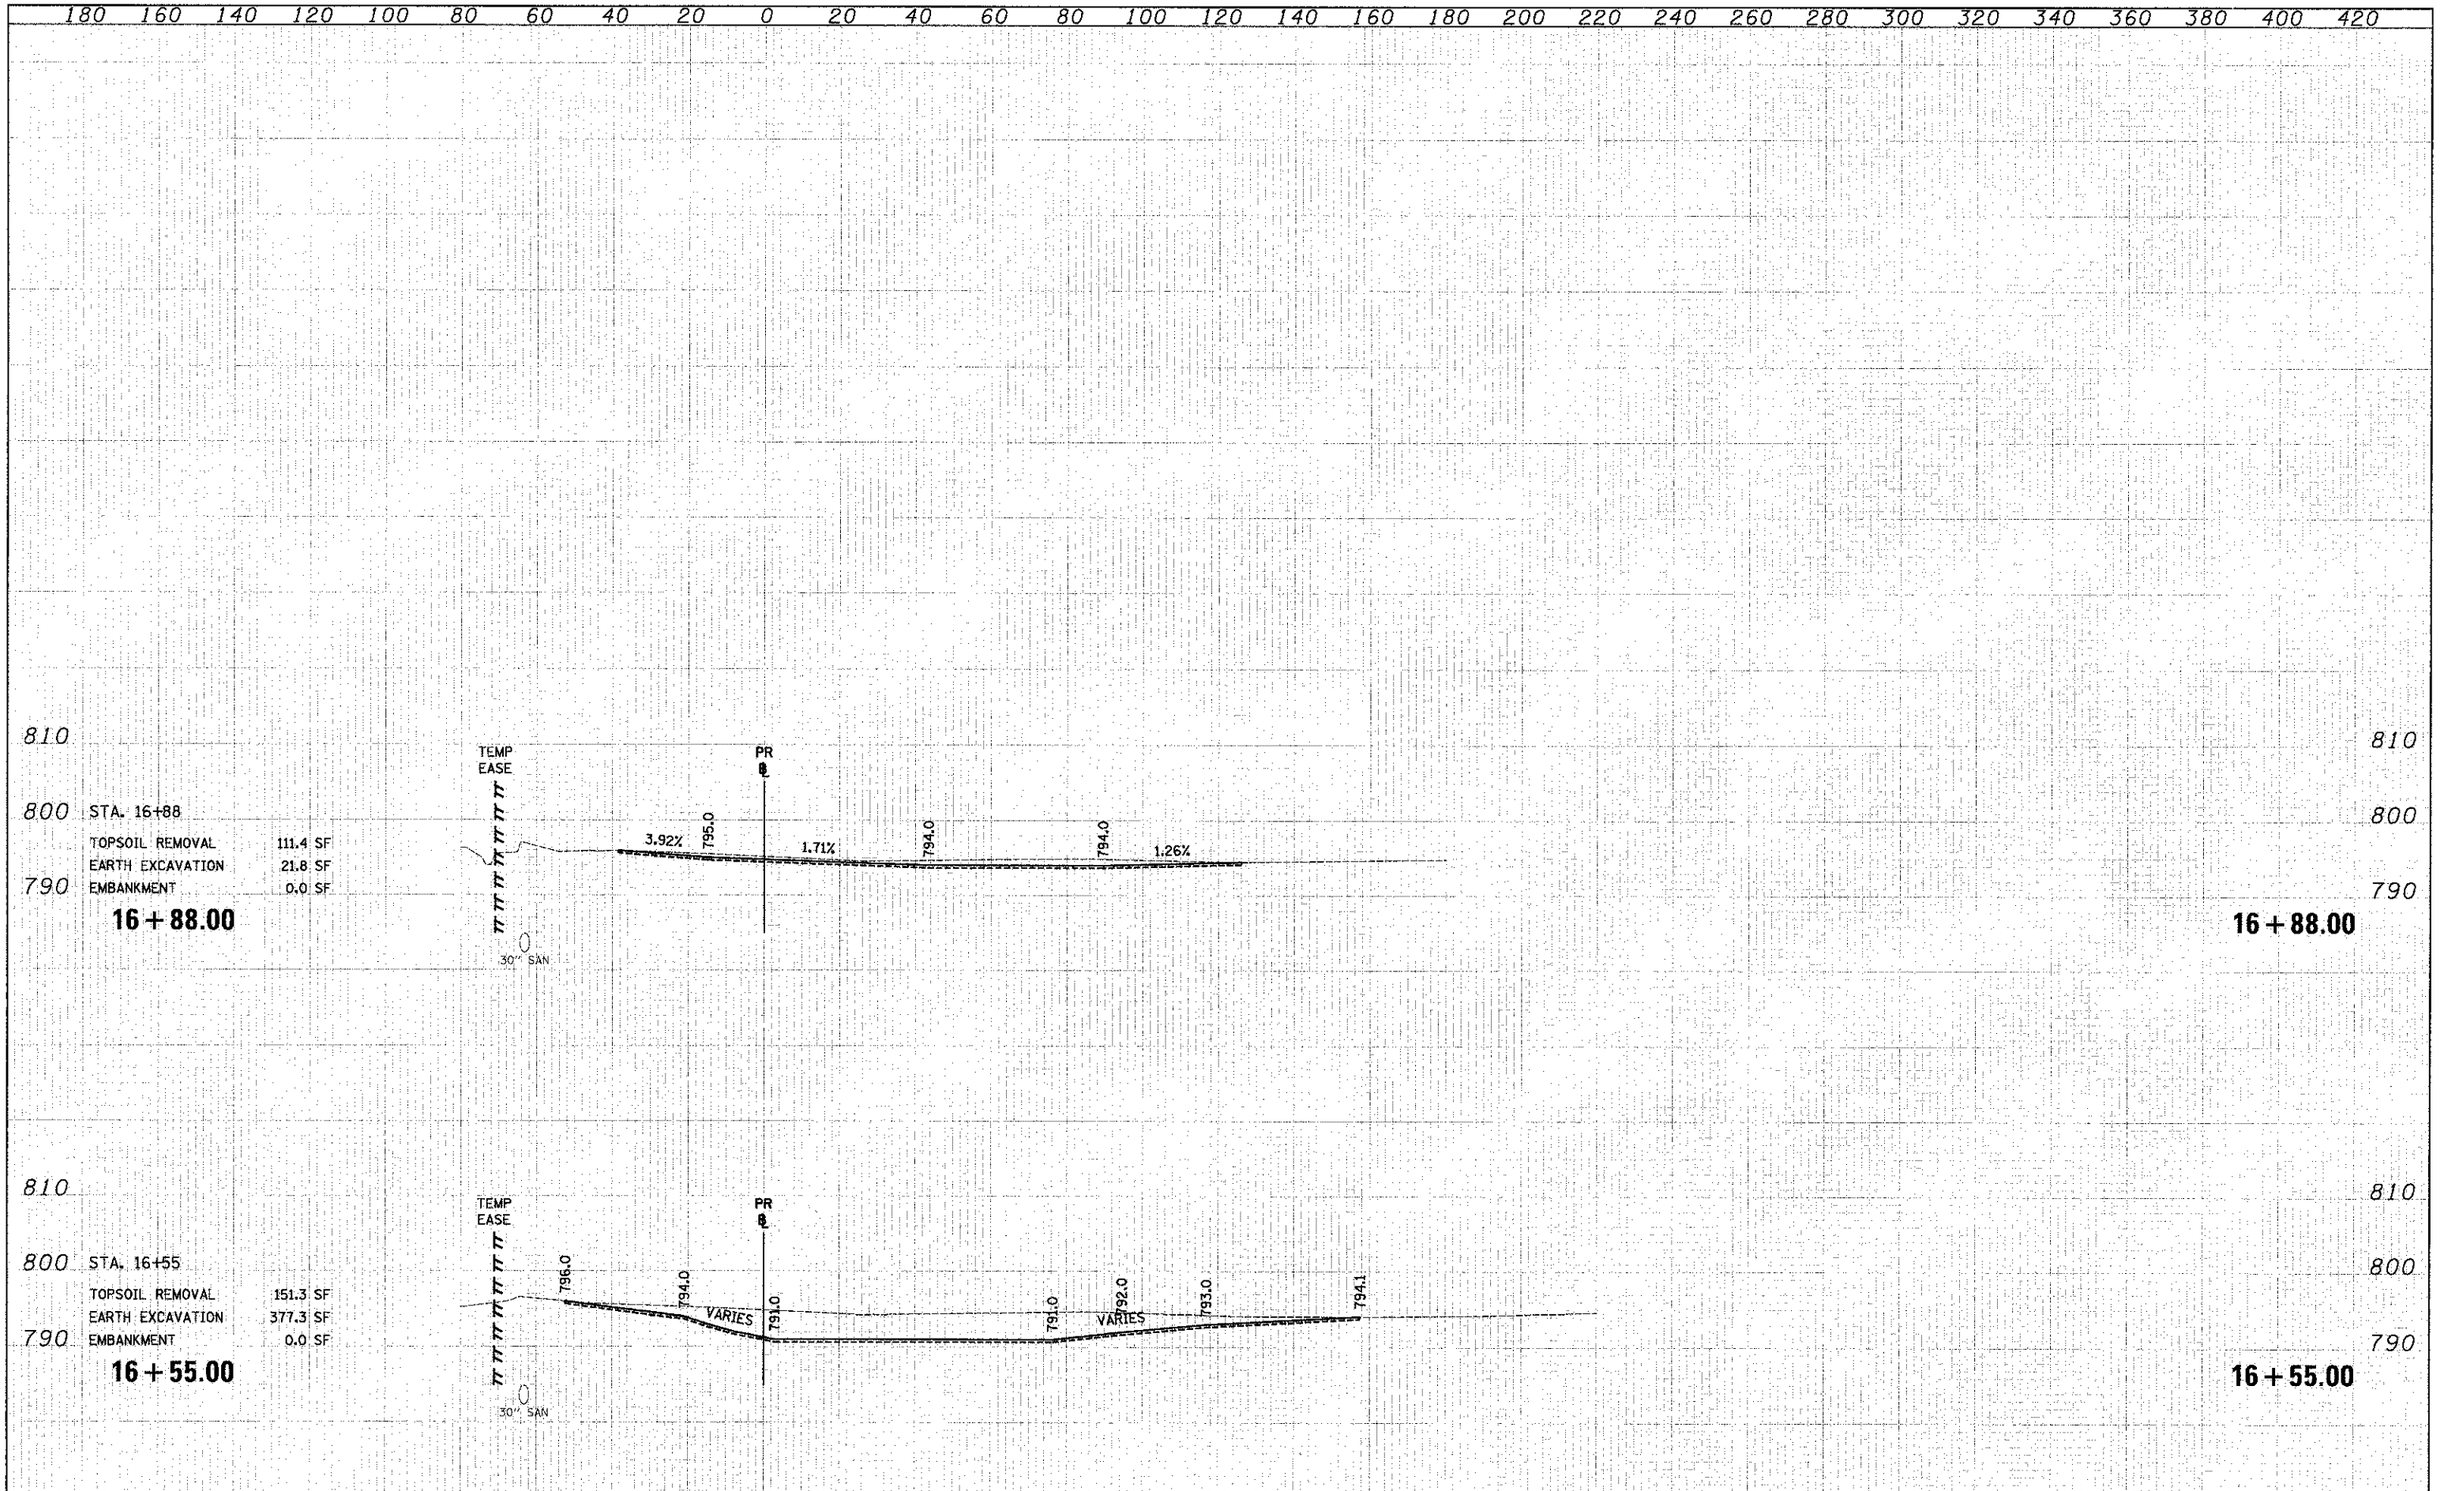


| | | | |
|---|---|---|---|
| CIVILTECH | USER NAME = eds | DESIGNED - MJP | REVISED - |
| | FILE NAME = ...\2189-sht-xsht-pond.dgn | DRAWN - MJP | REVISED - |
| | PLOT SCALE = 20.0000 ' / in. | CHECKED - DNM | REVISED - |
| | PLOT DATE = 2/2/2012 | DATE 02/06/12 | REVISED - |

**STATE OF ILLINOIS**
**DEPARTMENT OF TRANSPORTATION**

**CROSS SECTIONS – POND & DEPRESSIONAL AREA**

SCALE: 1"=10'V/20'H | SHEET NO. 9 OF 9 SHEETS | STA. 16+55.00 TO STA. 16+88.00

| F.A.U. RTE. | SECTION | COUNTY | TOTAL SHEETS | SHEET NO. |
|---|---|---|---|---|
| 198 | 00-00045-00-PV | LAKE | 195 | 195 |

CONTRACT NO. 63640

FED. ROAD DIST. NO. 1 | ILLINOIS | FED. AID PROJECT