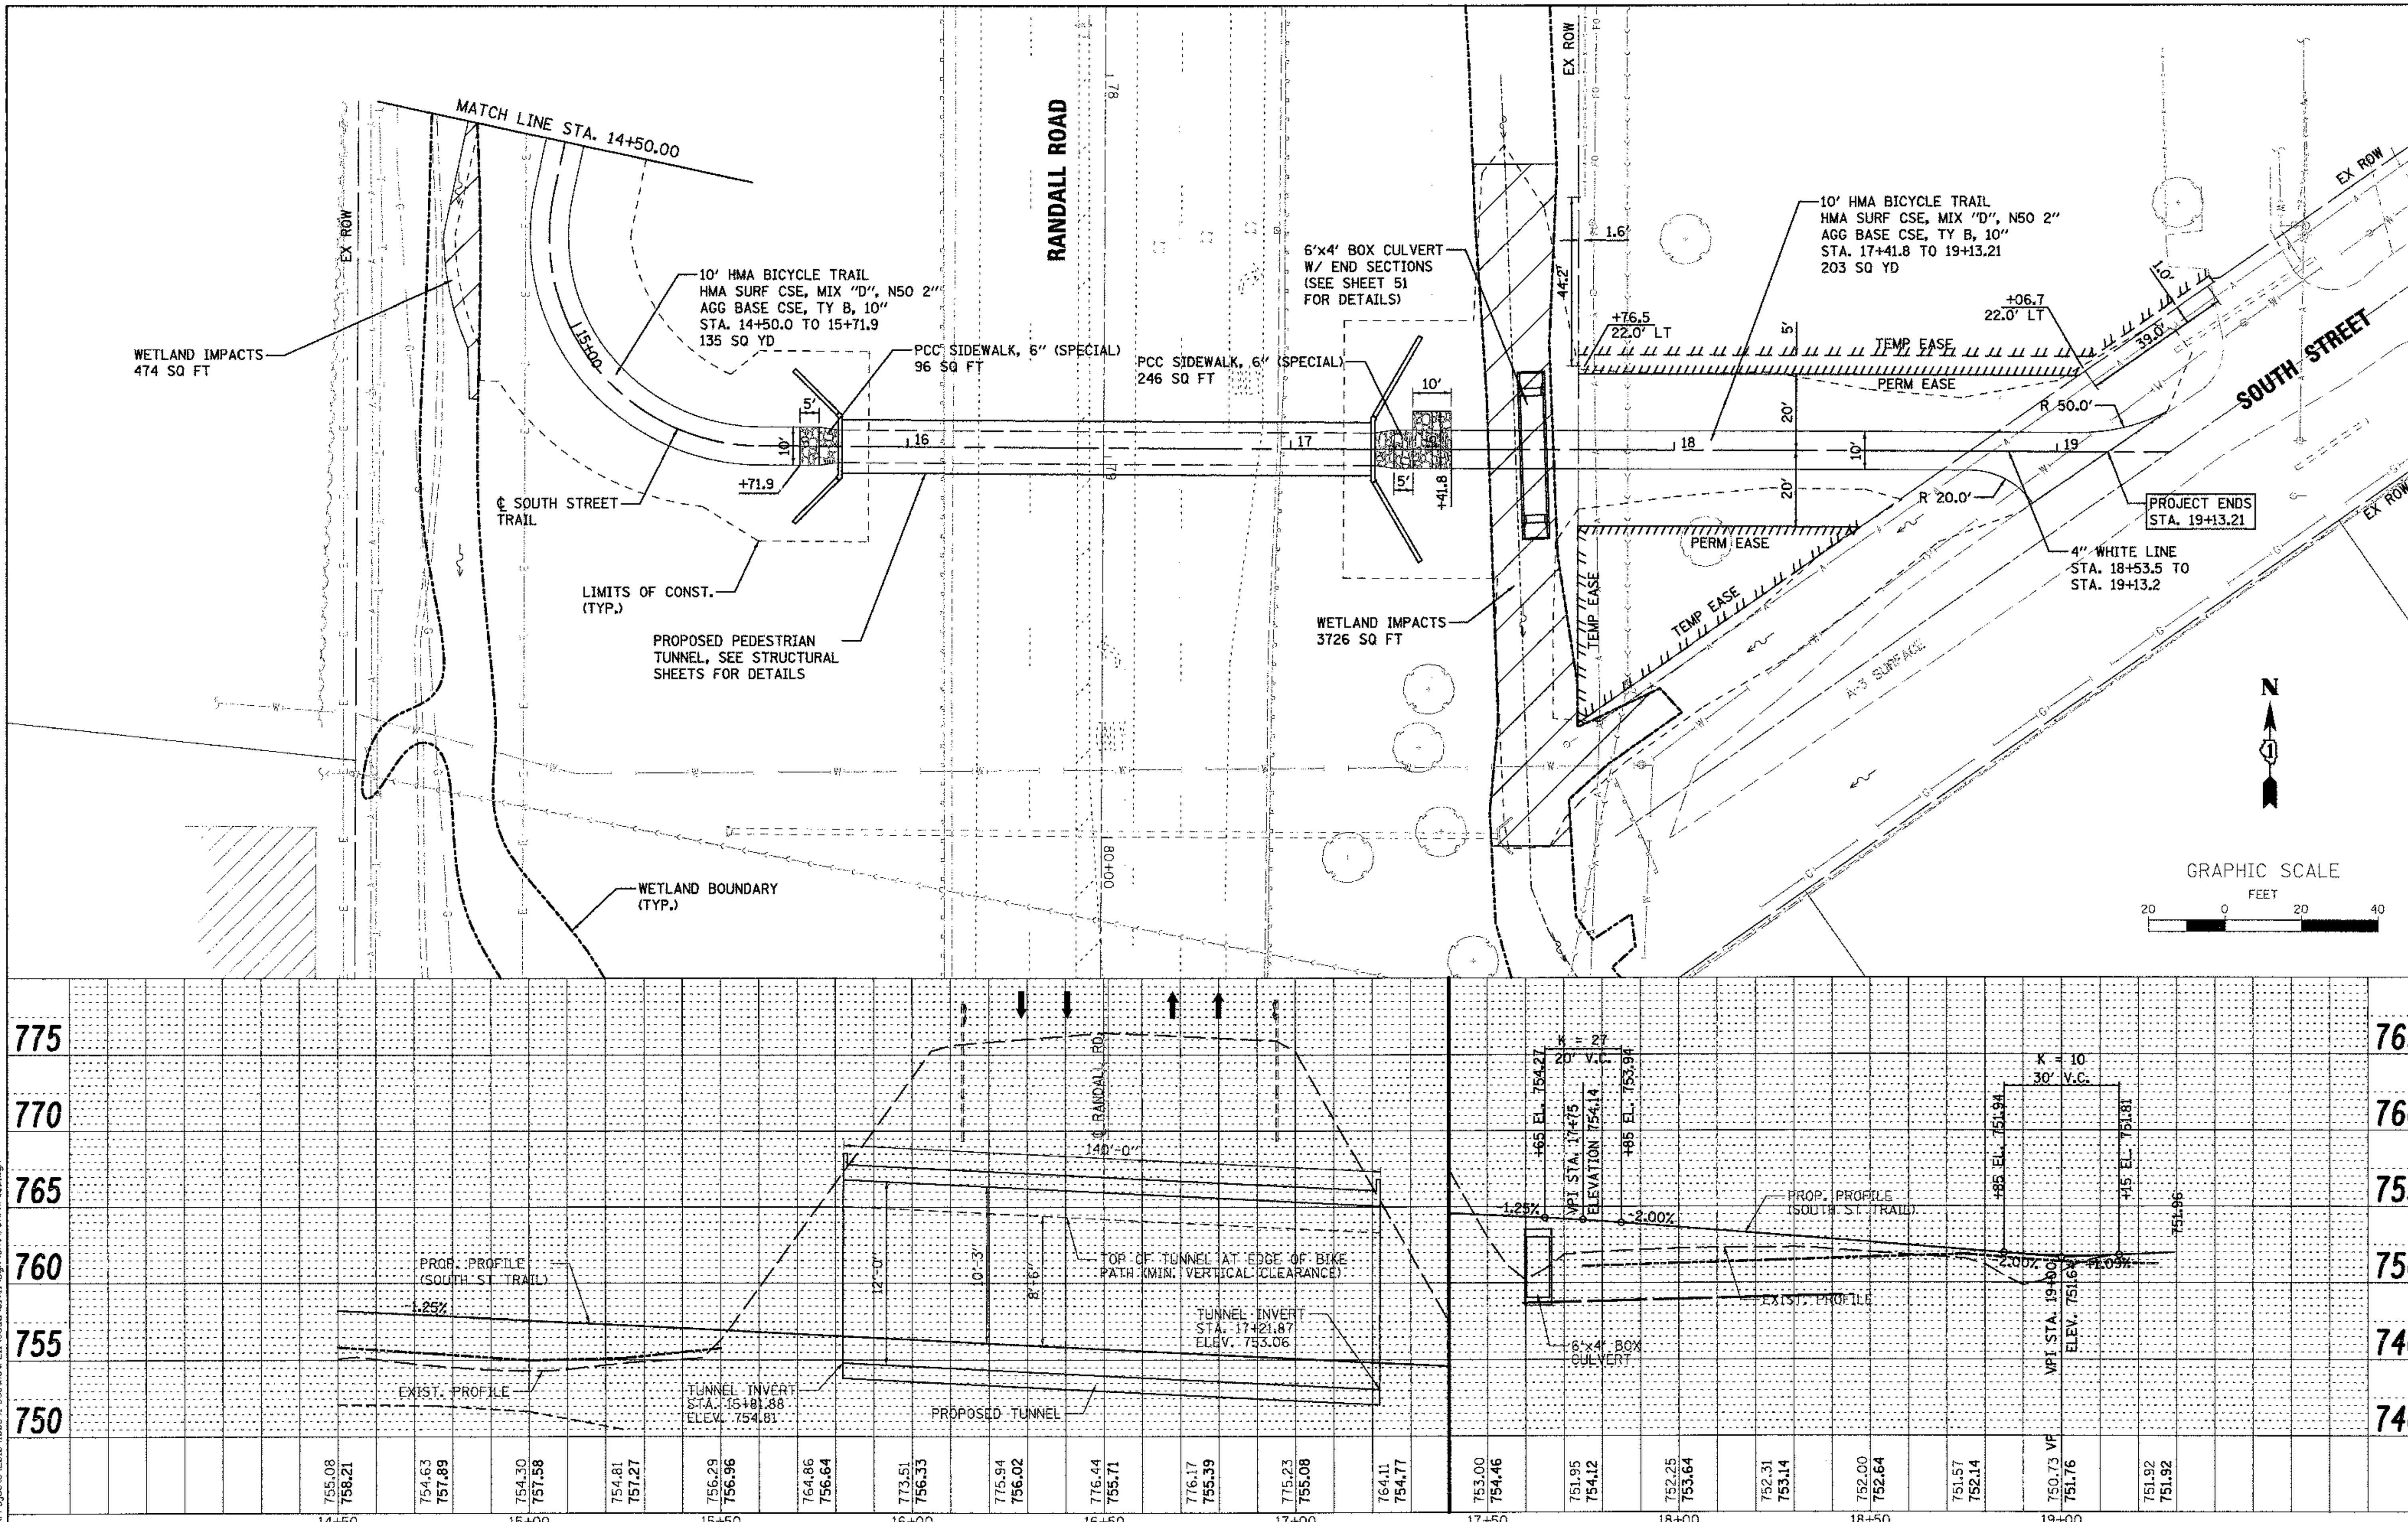

WILLS BURKE KELSEY ASSOCIATES LTD.
116 West Main Street, Suite 201
St. Charles, Illinois 60174

USER NAME = nparris	DESIGNED - DPB	REVISED -
	DRAWN - NDP	REVISED -
PLOT SCALE = AS SHOWN	CHECKED - DPB	REVISED -
PLOT DATE = 5/11/2012	DATE - 5/14/12	REVISED -

STATE OF ILLINOIS
DEPARTMENT OF TRANSPORTATION

PLAN & PROFILE
SOUTH STREET TRAIL

SCALE: AS SHOWN | SHEET NO. 14 OF 79 SHEETS | STA. | TO STA.

F.A.P. RTE.	SECTION	COUNTY	TOTAL SHEETS	SHEET NO.
0336	00-00259-00-BT	KANE	79	14

CONTRACT NO.63667

FED. ROAD DIST. NO. | ILLINOIS | FED. AID PROJECT

FILE NAME = W:\Projects\2010\100091 SouthStPEII\cadd\Civil\Dgn\Sht\PL NPRF_02.dgn