MATCH LINE STA. 73+60 (SEE NEXT SHEET)

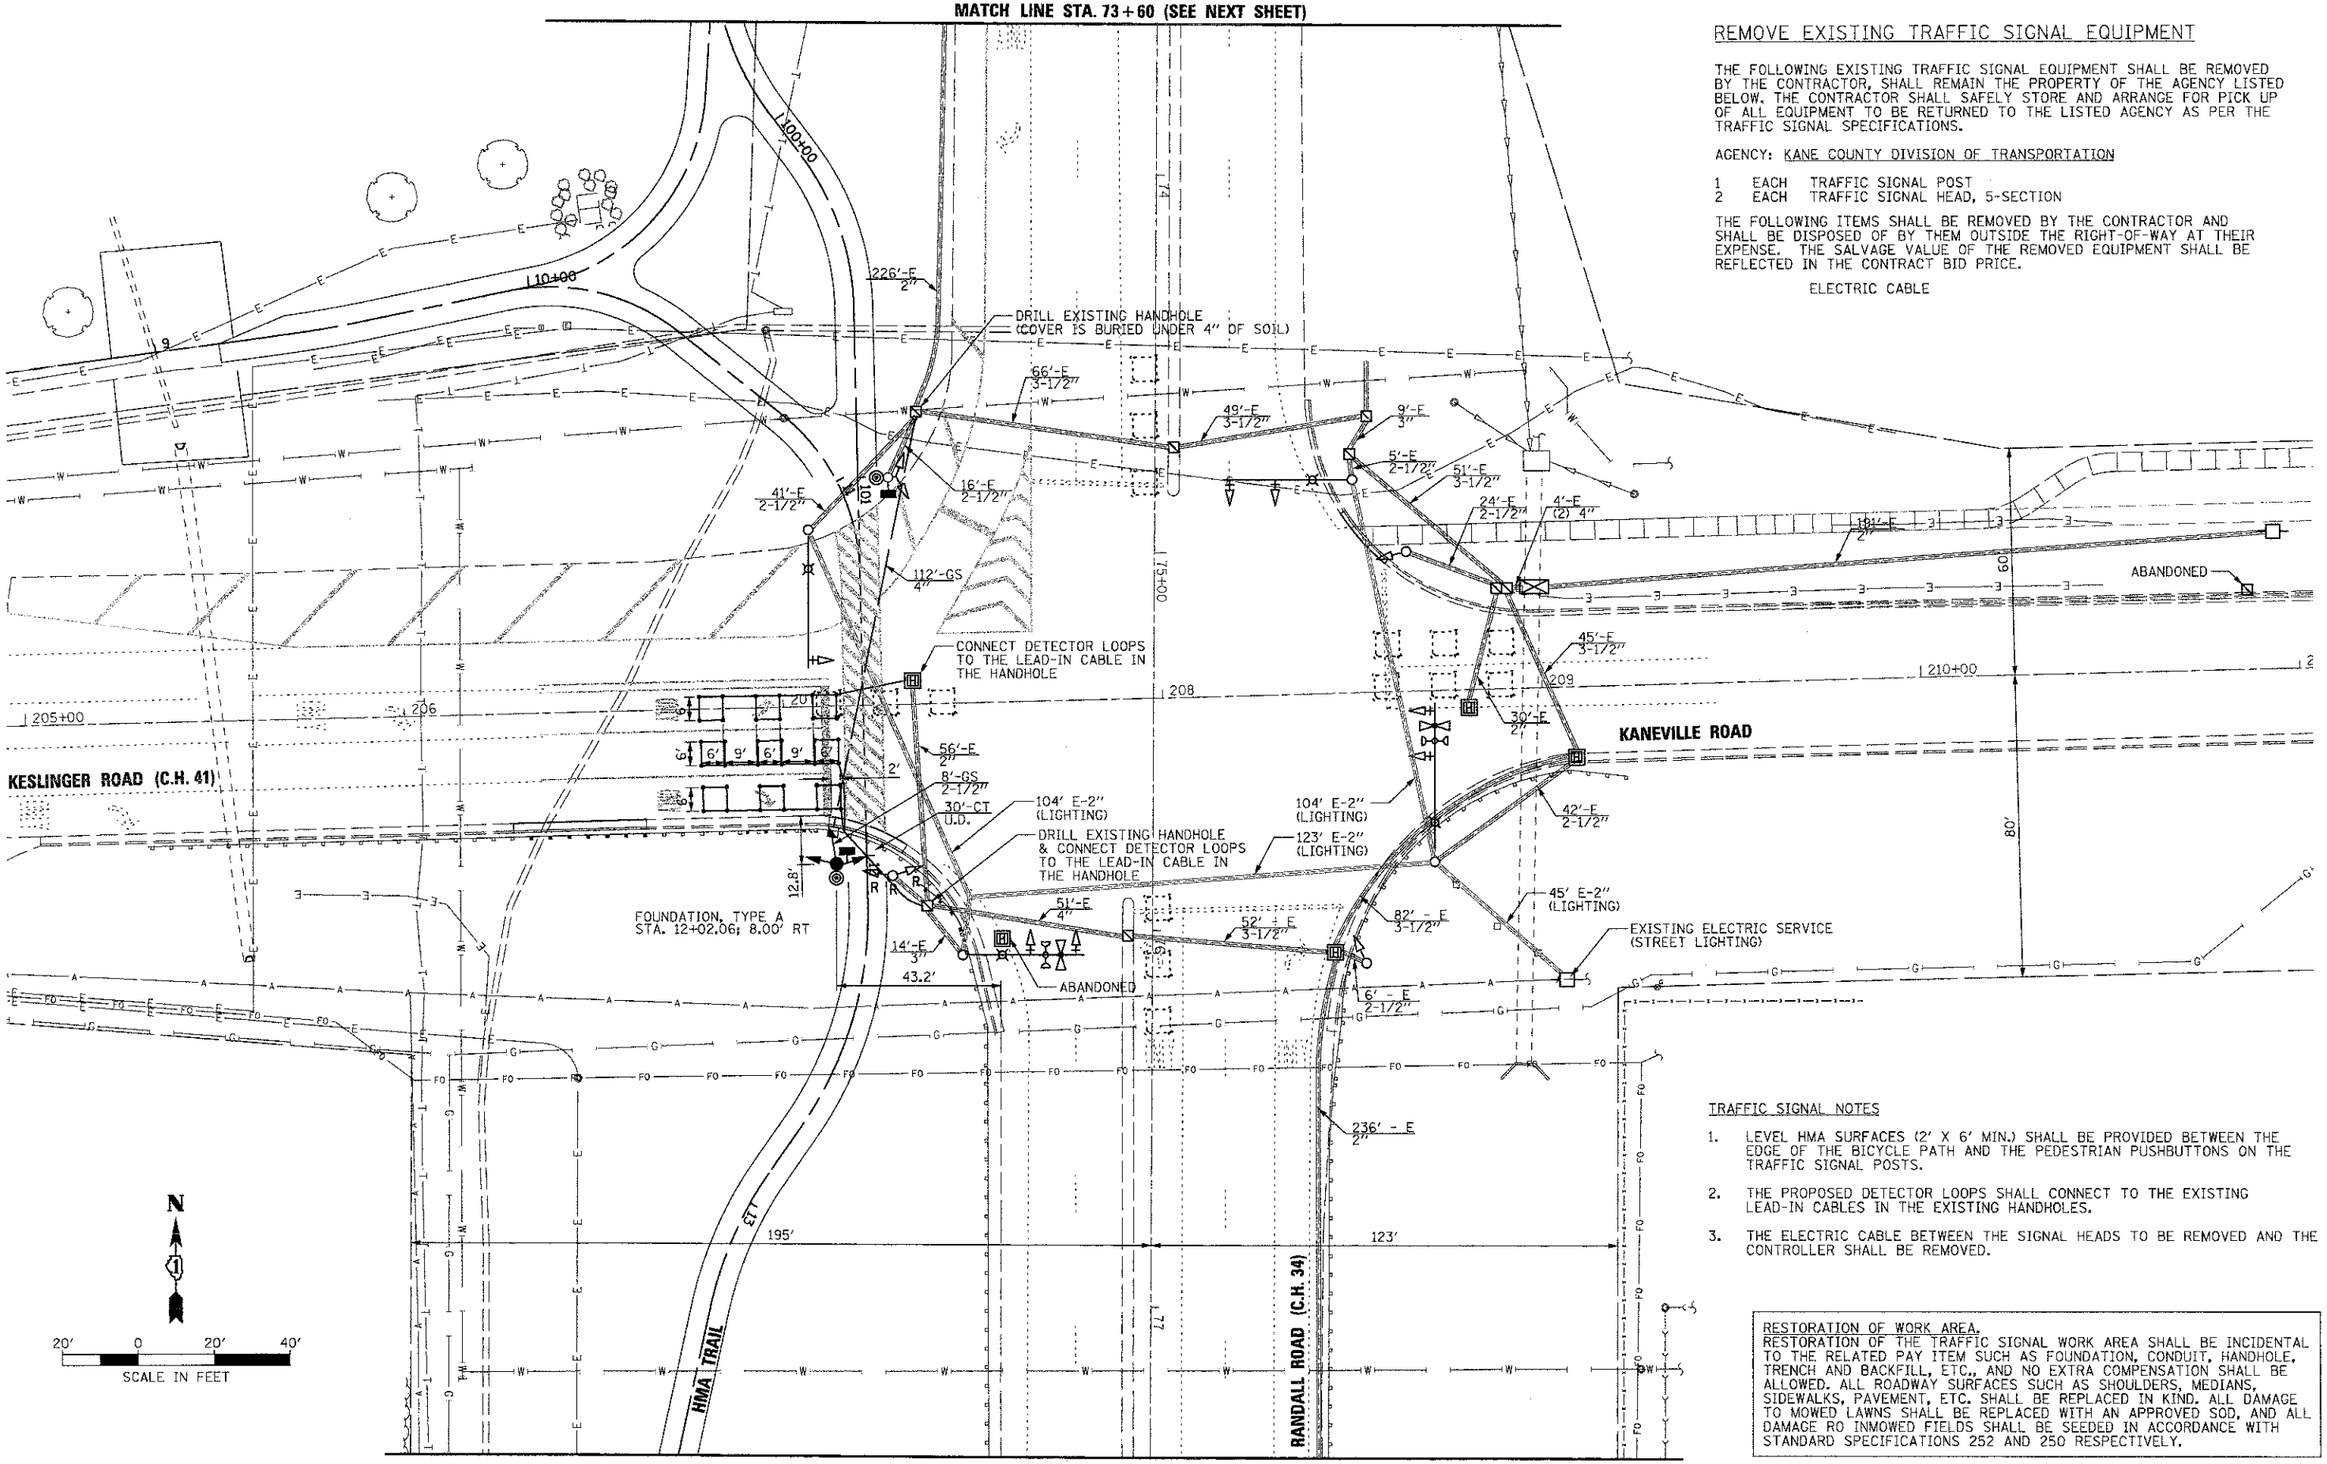

MATCH LINE STA. 77+40 (SEE NEXT SHEET)

REMOVE EXISTING TRAFFIC SIGNAL EQUIPMENT

THE FOLLOWING EXISTING TRAFFIC SIGNAL EQUIPMENT SHALL BE REMOVED BY THE CONTRACTOR, SHALL REMAIN THE PROPERTY OF THE AGENCY LISTED BELOW. THE CONTRACTOR SHALL SAFELY STORE AND ARRANGE FOR PICK UP OF ALL EQUIPMENT TO BE RETURNED TO THE LISTED AGENCY AS PER THE TRAFFIC SIGNAL SPECIFICATIONS.

AGENCY: KANE COUNTY DIVISION OF TRANSPORTATION

1 EACH TRAFFIC SIGNAL POST
2 EACH TRAFFIC SIGNAL HEAD, 5-SECTION

THE FOLLOWING ITEMS SHALL BE REMOVED BY THE CONTRACTOR AND SHALL BE DISPOSED OF BY THEM OUTSIDE THE RIGHT-OF-WAY AT THEIR EXPENSE. THE SALVAGE VALUE OF THE REMOVED EQUIPMENT SHALL BE REFLECTED IN THE CONTRACT BID PRICE.

ELECTRIC CABLE

TRAFFIC SIGNAL NOTES

1. LEVEL HMA SURFACES (2' X 6' MIN.) SHALL BE PROVIDED BETWEEN THE EDGE OF THE BICYCLE PATH AND THE PEDESTRIAN PUSHBUTTONS ON THE TRAFFIC SIGNAL POSTS.
2. THE PROPOSED DETECTOR LOOPS SHALL CONNECT TO THE EXISTING LEAD-IN CABLES IN THE EXISTING HANDHOLES.
3. THE ELECTRIC CABLE BETWEEN THE SIGNAL HEADS TO BE REMOVED AND THE CONTROLLER SHALL BE REMOVED.

RESTORATION OF WORK AREA.
RESTORATION OF THE TRAFFIC SIGNAL WORK AREA SHALL BE INCIDENTAL TO THE RELATED PAY ITEM SUCH AS FOUNDATION, CONDUIT, HANDHOLE, TRENCH AND BACKFILL, ETC., AND NO EXTRA COMPENSATION SHALL BE ALLOWED. ALL ROADWAY SURFACES SUCH AS SHOULDERS, MEDIANS, SIDEWALKS, PAVEMENT, ETC. SHALL BE REPLACED IN KIND. ALL DAMAGE TO MOWED LAWNS SHALL BE REPLACED WITH AN APPROVED SOD, AND ALL DAMAGE RO INMOWED FIELDS SHALL BE SEEDED IN ACCORDANCE WITH STANDARD SPECIFICATIONS 252 AND 250 RESPECTIVELY.

FILE NAME = W:\Projects\2010\10089\ SouthSPEED\cadd\Civil\Dgn\Sht\TS.01.SST.dgn

WILLS BURKE KELSEY ASSOCIATES LTD.
116 West Main Street, Suite 201
St. Charles, Illinois 60174
(630) 443-7755

USER NAME = $USER$	DESIGNED - DPB	REVISED -	
	DRAWN - NDP	REVISED -	
PLOT SCALE = AS SHOWN	CHECKED - DPB	REVISED -	
PLOT DATE = 5/11/2012	DATE - 5/14/12	REVISED -	

STATE OF ILLINOIS
DEPARTMENT OF TRANSPORTATION

TRAFFIC SIGNAL MODIFICATION PLAN

SCALE: AS SHOWN | SHEET NO. 19 OF 79 SHEETS | STA. TO STA.

F.A.P. RTE.	SECTION	COUNTY	TOTAL SHEETS	SHEET NO.
0336	00-00259-00-BT	KANE	79	19

CONTRACT NO.63667

FED. ROAD DIST. NO. 1 | ILLINOIS | FED. AID PROJECT